



河川災害復旧工事 L = 505.9 m

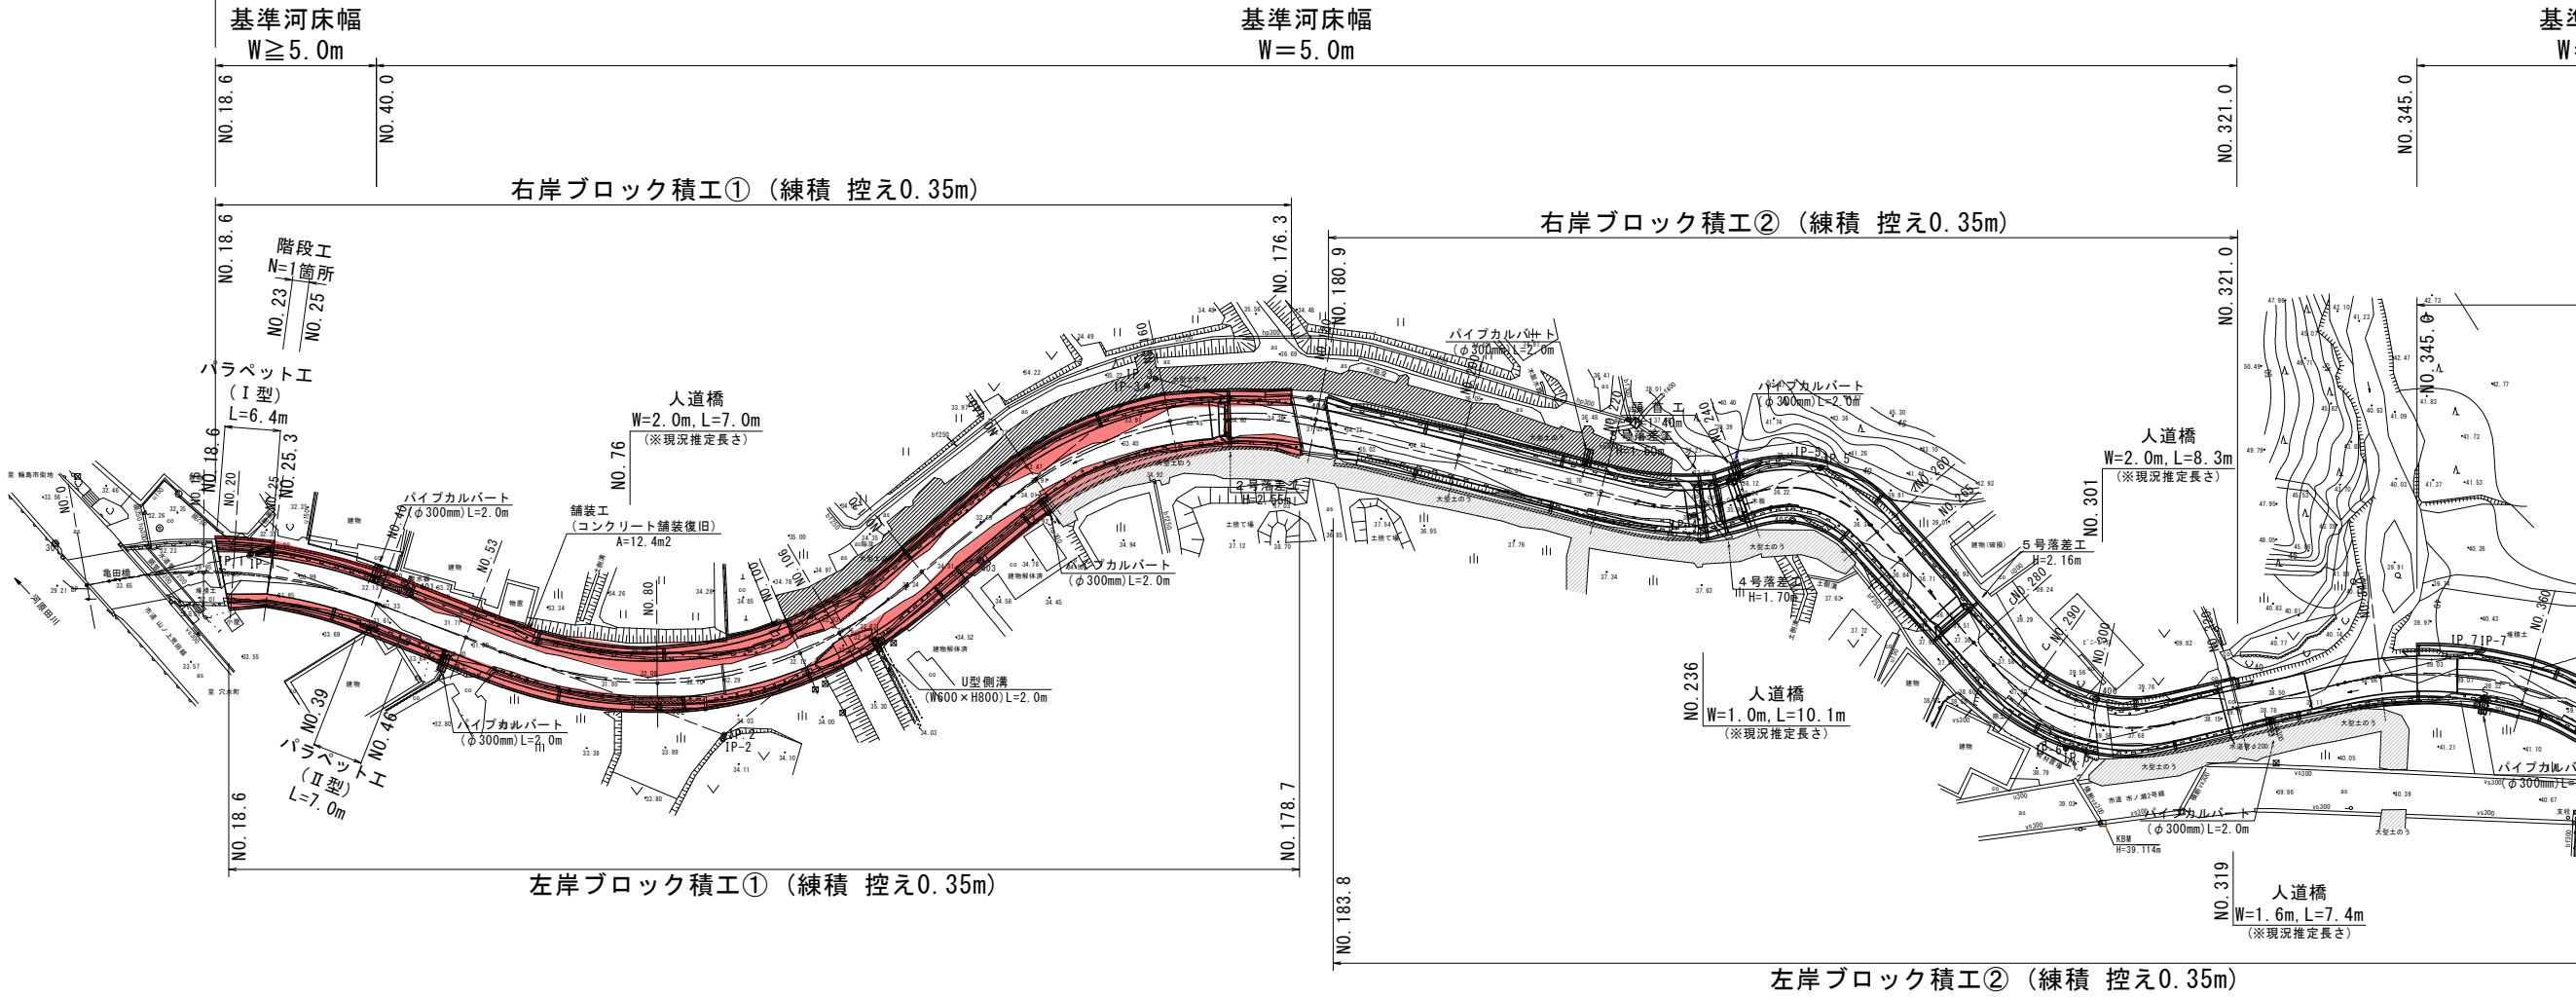


(測量実施線形) 曲線表									
IP	IP間方向角	IA	R	TL	SL	CL	IP間距離	X座標	Y座標
BP (0.00)	149-43-05.03						22.483	150389.061	-22728.715
IP. 1	180-39-54.15	30-56-49.00	70.000	19.378	2.633	37.809	69.011	150369.646	-22717.378
IP. 2	120-29-37.62	60-10-17.00	50.000	28.967	7.785	52.509	76.126	150300.640	-22718.179
IP. 3	174-12-37.94	53-43-00.00	50.000	25.321	6.046	46.877	75.540	150262.010	-22652.582
IP. 4	139-36-28.56	34-36-09.00	25.000	7.787	1.185	15.098	18.475	150186.855	-22644.962
IP. 5	208-55-44.13	69-19-16.00	15.000	10.371	3.236	18.148	50.700	150172.784	-22632.990
IP. 6	146-44-38.14	62-11-06.00	25.000	15.077	4.194	27.133	57.524	150128.410	-22657.515
IP. 7	189-20-32.28	42-35-54.00	50.000	19.493	3.666	37.174	38.612	150080.307	-22625.970
IP. 8	128-37-04.92	60-43-27.00	25.000	14.645	3.974	26.496	37.914	150042.207	-22632.238
IP. 9	147-58-54.72	19-21-50.00	100.000	17.061	1.445	33.796	36.674	150018.544	-22602.615
IP. 10	141-32-20.44	6-26-34.00	100.000	5.628	0.158	11.245	39.155	149987.449	-22583.171
IP. 11	172-16-31.24	30-44-11.00	50.000	13.742	1.854	26.823	24.142	149956.789	-22558.817
EP (524.52)								149932.866	-22555.572

(河川計画線形) 曲線表									
IP	IP間方向角	IA	R	TL	SL	CL	IP間距離	X座標	Y座標
BP (0.00)	149-12-58.40						22.767	150389.061	-22728.715
IP-1	181-28-37.19	32-15-39.00	65.000	18.799	2.664	36.599	68.980	150369.502	-22717.063
IP-2	120-10-29.09	61-18-08.00	55.000	32.593	8.932	58.846	75.124	150300.545	-22718.841
IP-3	173-33-23.93	53-22-55.00	50.000	25.138	5.963	46.585	75.993	150262.785	-22653.897
IP-4	139-29-35.00	34-03-49.00	25.000	7.658	1.147	14.863	18.838	150187.272	-22645.369
IP-5	208-32-57.50	69-03-22.00	15.000	10.320	3.207	18.079	50.695	150172.949	-22633.133
IP-6	146-51-06.03	61-41-51.00	25.000	14.932	4.120	26.921	58.168	150128.418	-22657.361
IP-7	190-31-56.93	43-40-51.00	48.000	19.238	3.712	36.594	36.741	150079.716	-22625.554
IP-8	129-37-47.94	60-54-09.00	21.000	12.346	3.360	22.322	36.682	150043.594	-22632.270
IP-9	147-31-09.31	17-53-21.00	100.000	15.739	1.231	31.222	41.395	150020.197	-22604.018
IP-10	137-25-25.53	10-05-44.00	120.000	10.599	0.467	21.144	34.344	149985.277	-22581.788
IP-11	173-43-46.60	36-18-21.00	20.000	6.557	1.048	12.673	27.284	149959.987	-22558.552
EP (525.02)								149932.866	-22555.572

縦 断 図

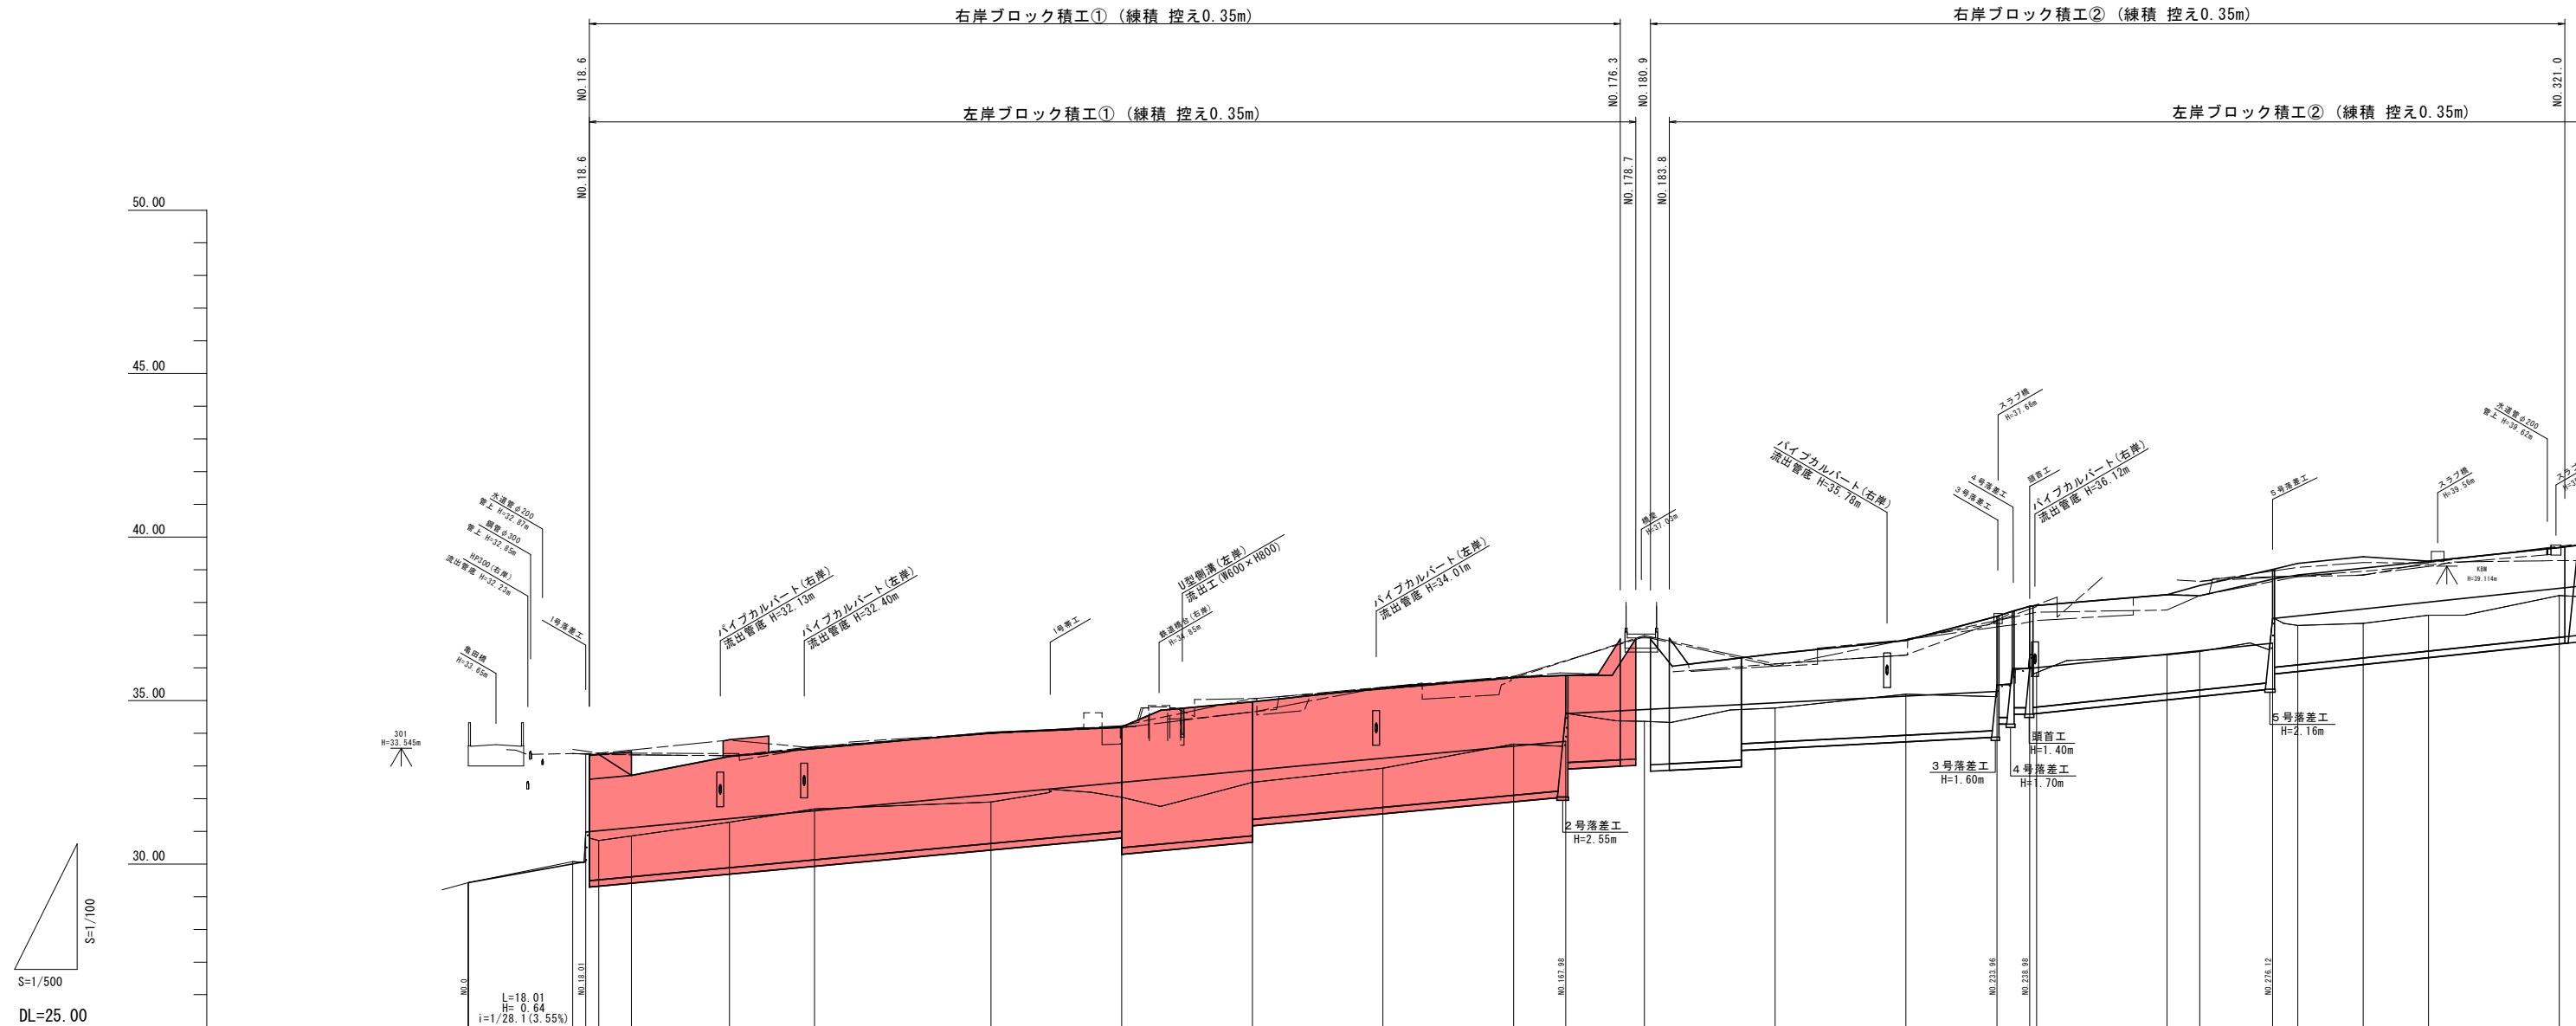[illegible]


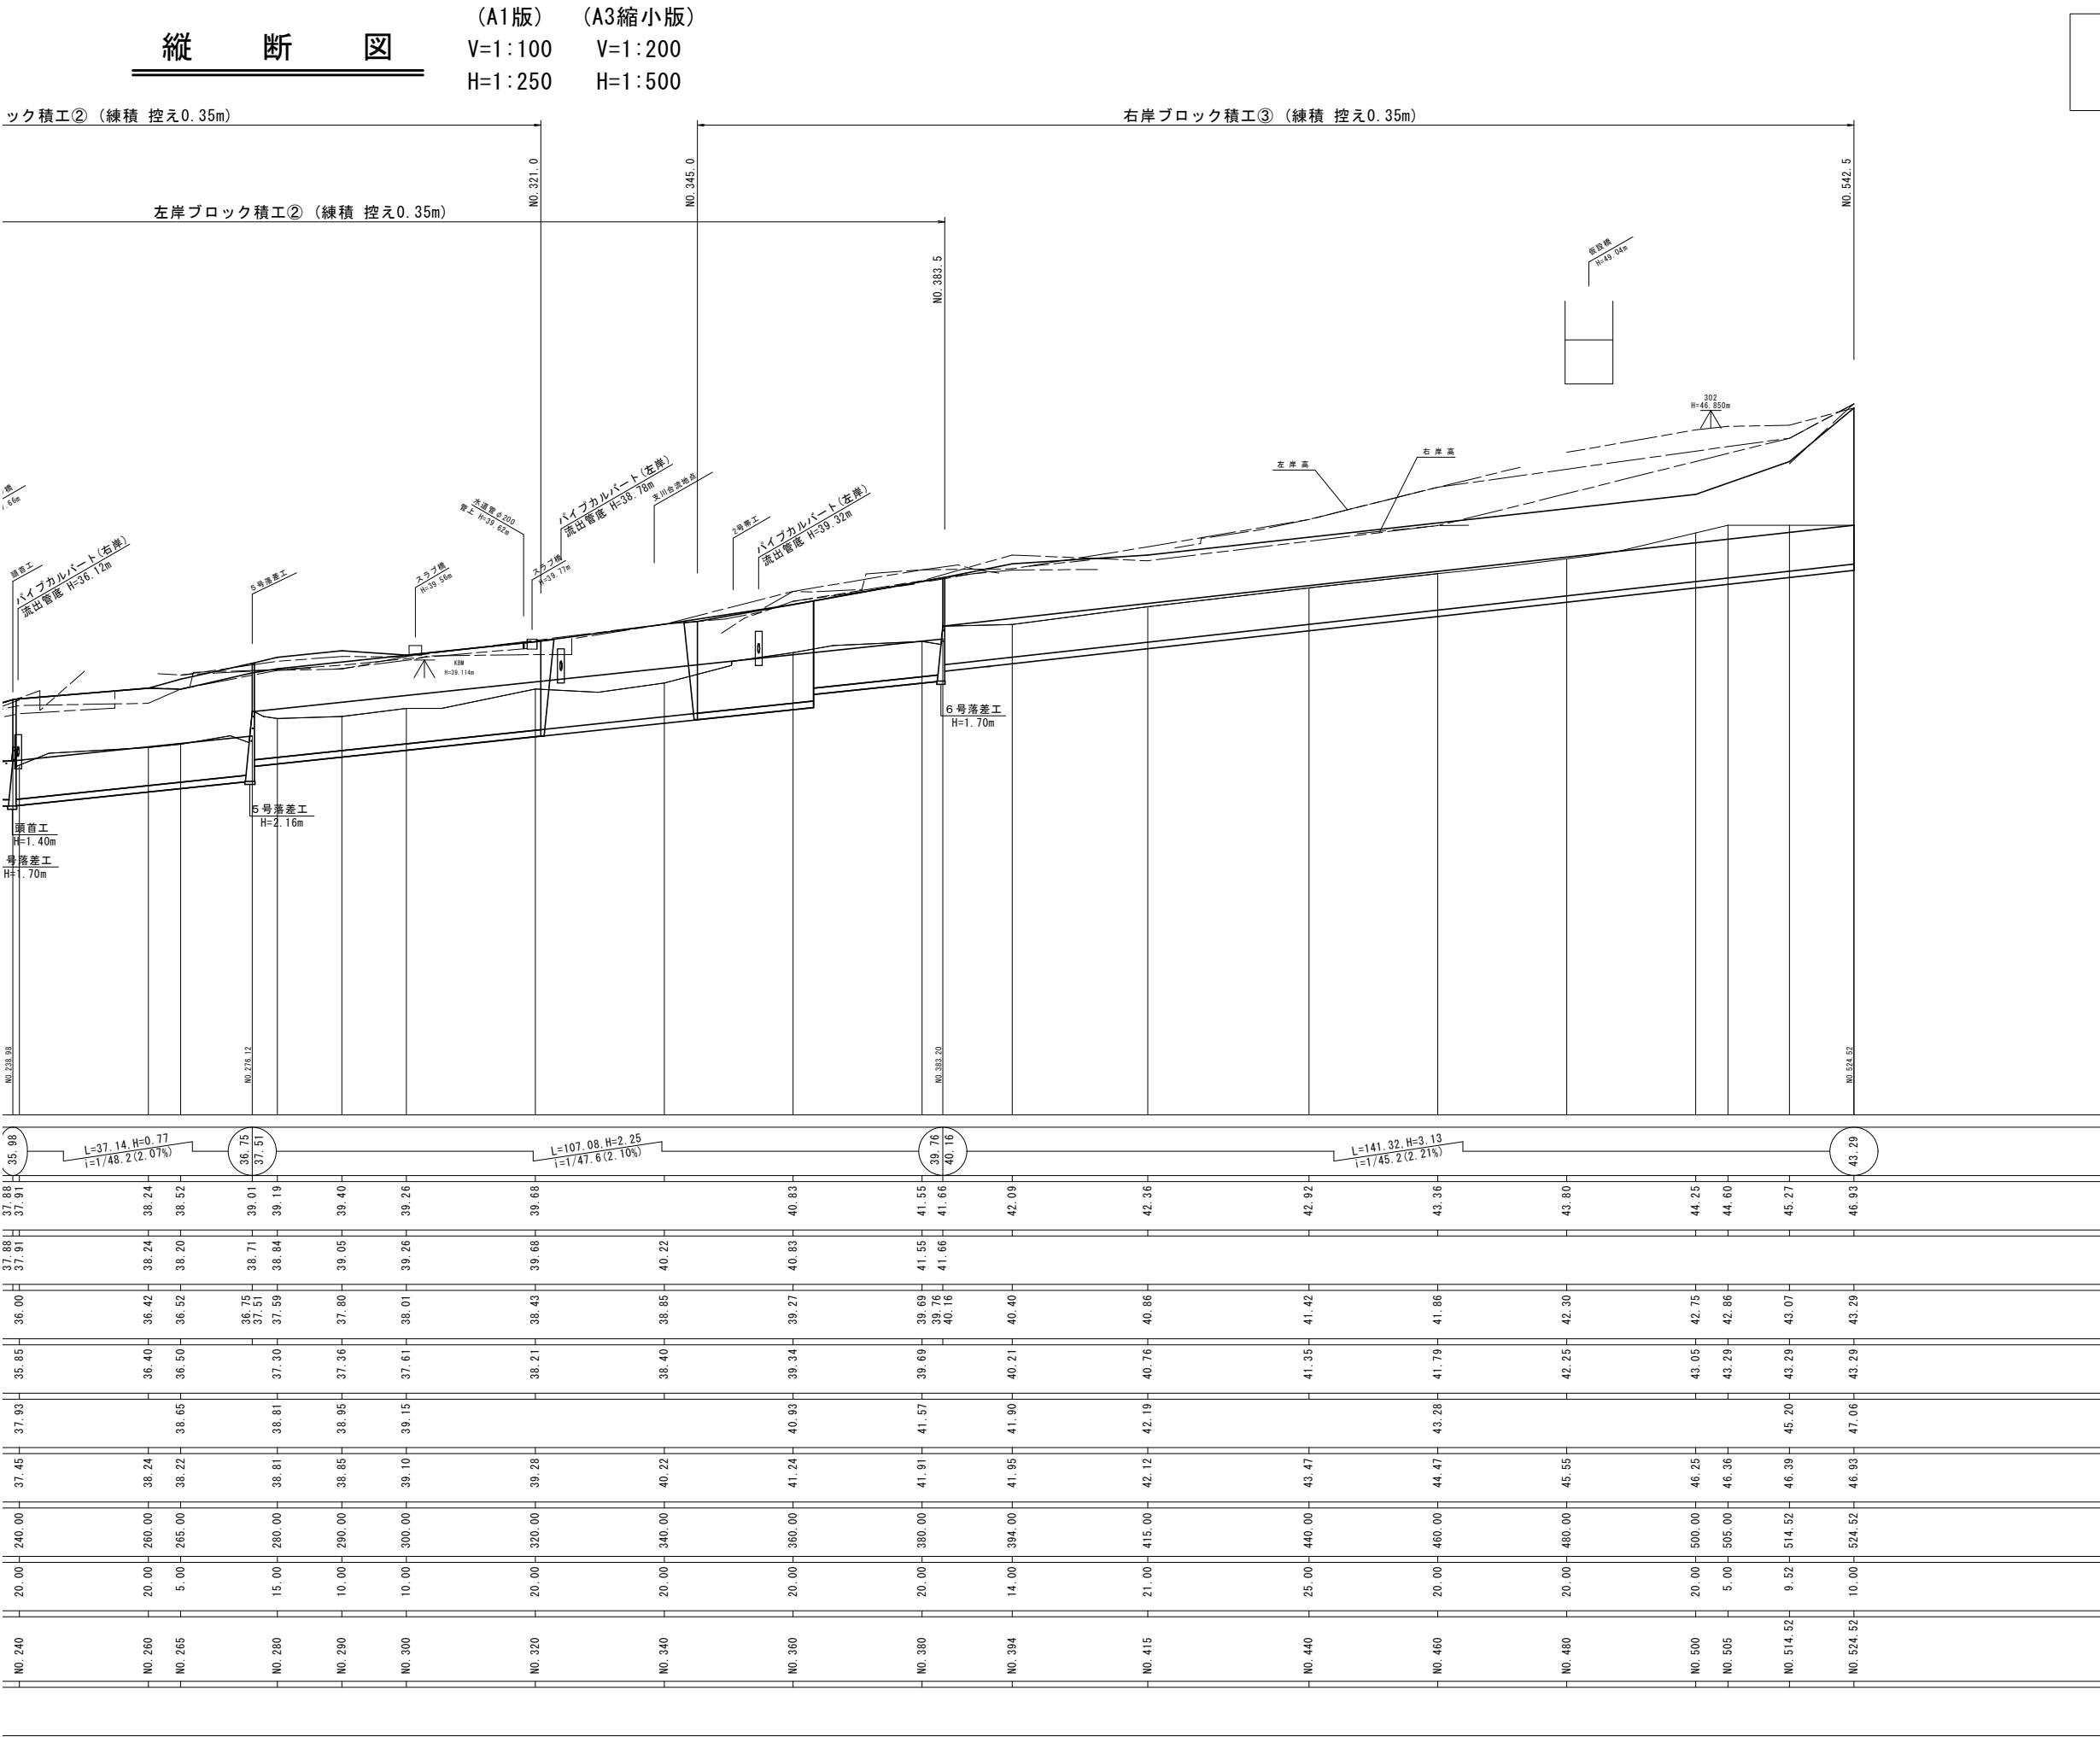


(注 記)
縦断面図および横断面図において(N0. 480～EP間)の測図は、
実測平面図を利用して作図調製した断面図である。
(株式会社 国土設計により加筆)

実 測 線 凡 例	
右岸護岸高	-----
左岸護岸高	-----
最深河床高	-----


計 画 線 凡 例	
右岸護岸高	-----
左岸護岸高	-----
最深河床高	-----

令和 8 年度	
工事名	河川災害復旧工事
路線名	普通河川 紅葉川
箇 所	輪島市 市ノ瀬町 地内
図 名	縦 断 図
縮 尺	(A1) V=1:100, H=1: 500 (A3) V=1:200, H=1:1000
図面番号	2 / 14 枚の内
輪 島 市	

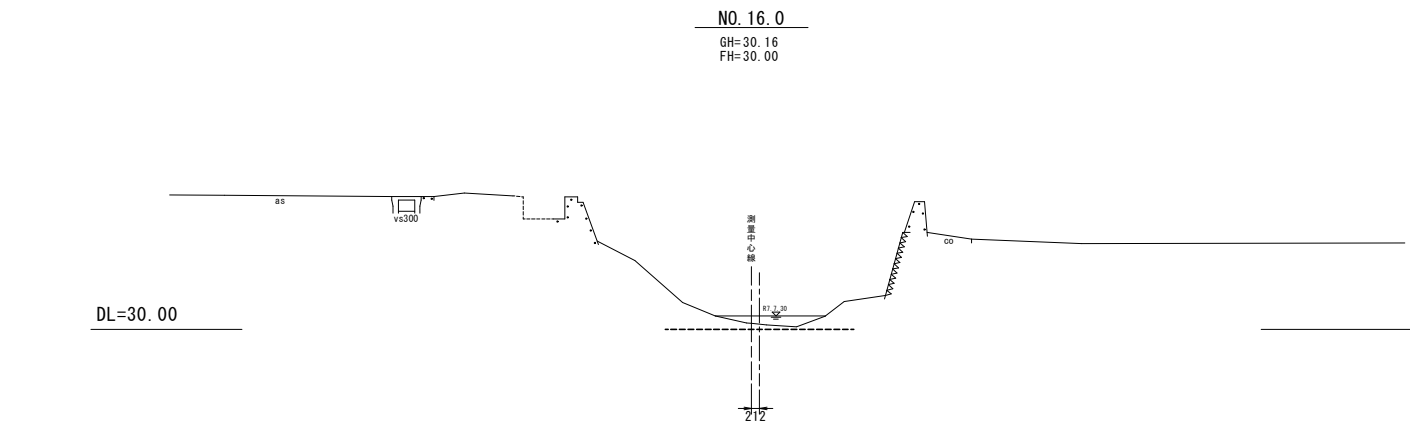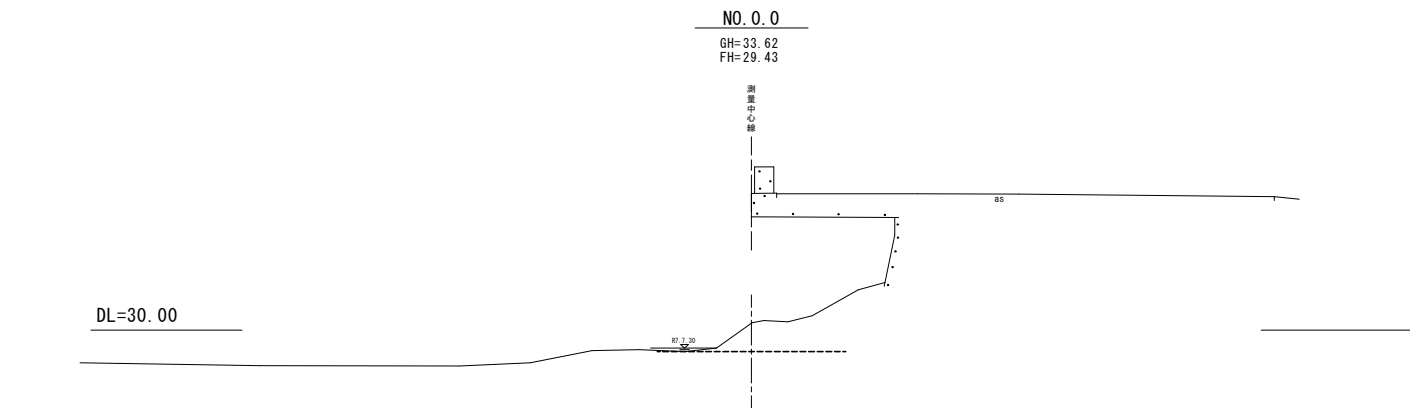

BP=NO. 18.6 左岸ブロック積工①


BP=NO. 18.6 右岸ブロック積工①

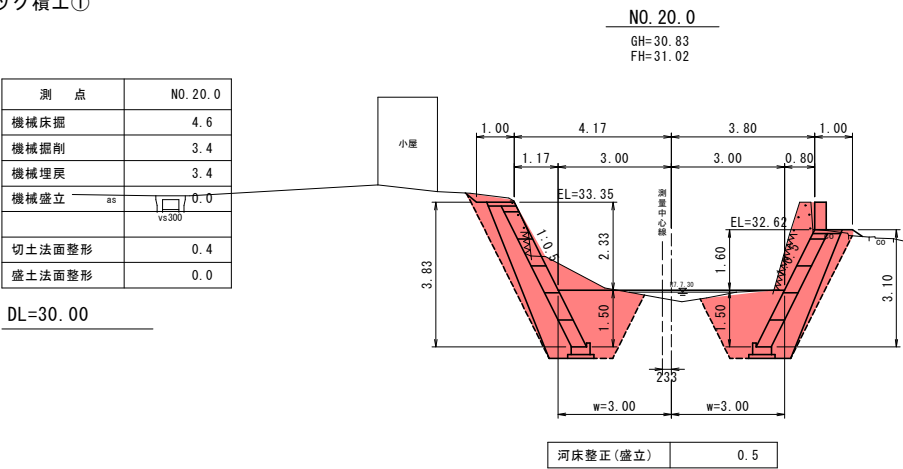

測点	NO. 20.0
機械床掘	4.4
機械掘削	2.7
機械埋戻	3.0
機械盛立	0.1
切土法面整形	0.0
盛土法面整形	0.3

測点	NO. 25.0
機械床掘	4.5
機械掘削	2.3
機械埋戻	3.1
機械盛立	0.0
切土法面整形	0.6
盛土法面整形	0.0


DL=30.00

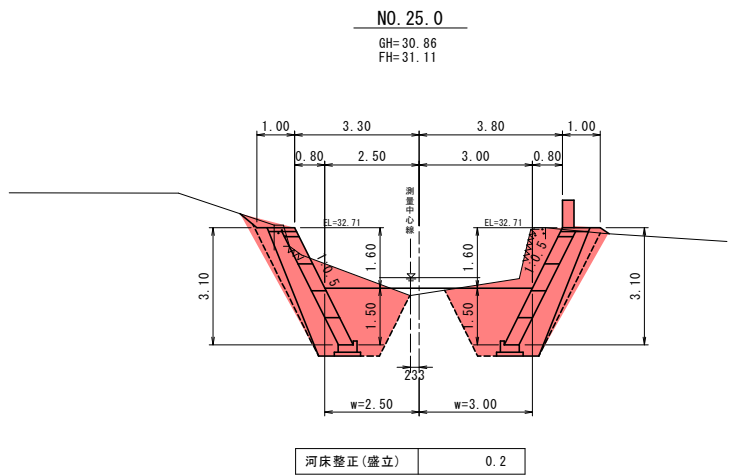

測点	NO. 25.0
機械床掘	4.5
機械掘削	2.8
機械埋戻	3.1
機械盛立	0.1
切土法面整形	0.0
盛土法面整形	0.3

測点	NO. 40.0
機械床掘	4.6
機械掘削	2.5
機械埋戻	3.3
機械盛立	0.2
切土法面整形	0.0
盛土法面整形	0.0


DL=30.00

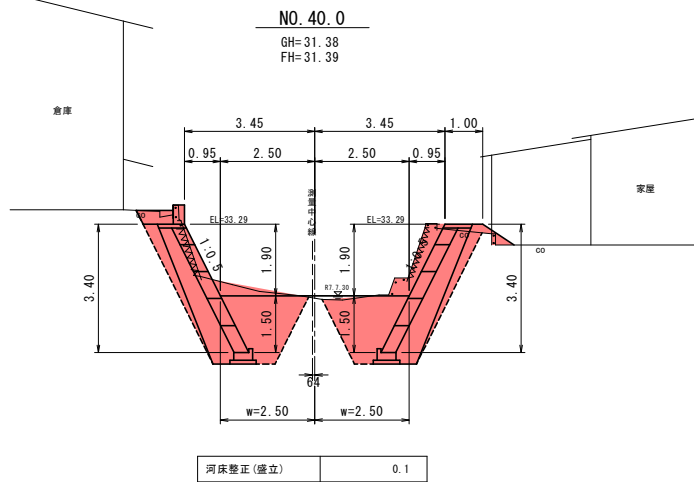

測点	NO. 40.0
機械床掘	4.5
機械掘削	2.7
機械埋戻	3.1
機械盛立	0.2
切土法面整形	0.0
盛土法面整形	1.0







測点	NO. 53.0
機械床掘	4.6
機械掘削	0.4
機械埋戻	2.8
機械盛立	1.0
切土法面整形	0.0
盛土法面整形	0.0

DL=30.00

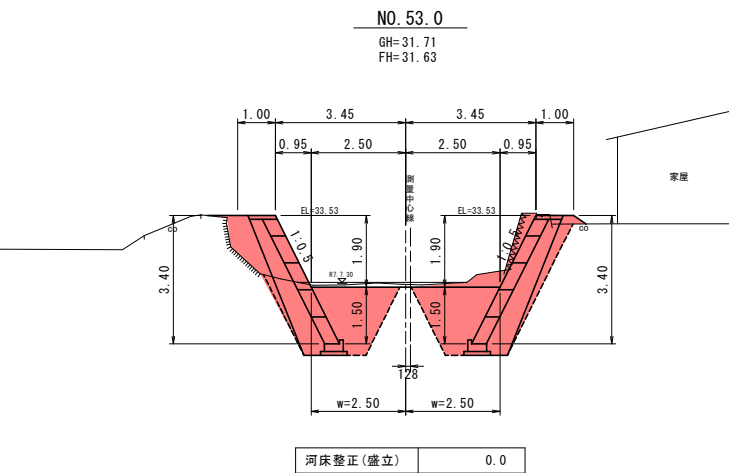

測点	NO. 53.0
機械床掘	4.6
機械掘削	2.8
機械埋戻	3.2
機械盛立	0.1
切土法面整形	0.0
盛土法面整形	0.4

令和 8 年度	
工事名	河川災害復旧工事
路線名	普通河川 紅葉川
箇所	輪島市 市ノ瀬町 地内
図名	横断図 (1)
縮尺	(A1) V=1:100 (A3) V=1:200
図面番号	3 / 14 枚の内
輪島市	

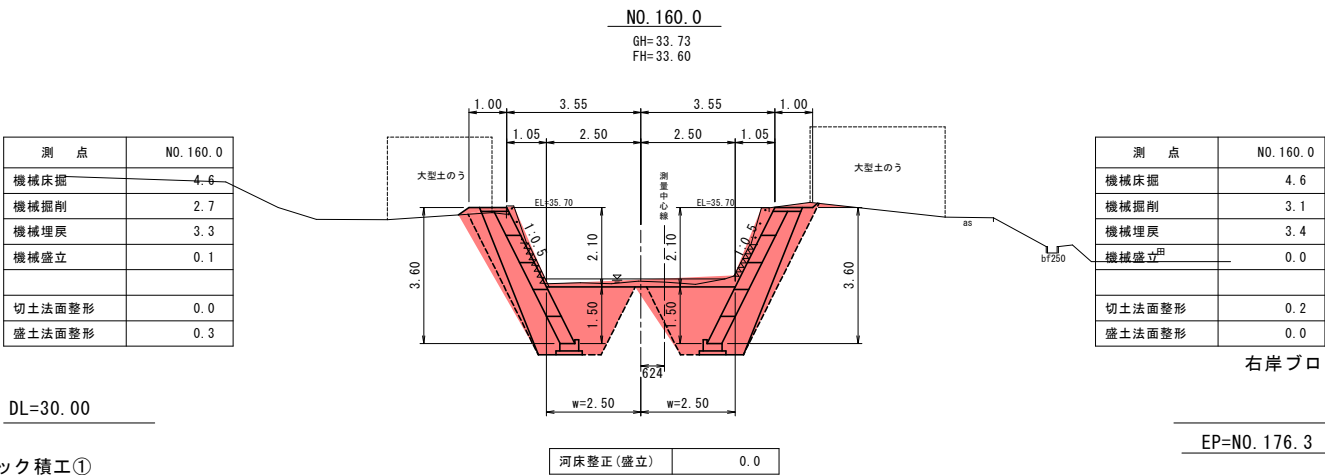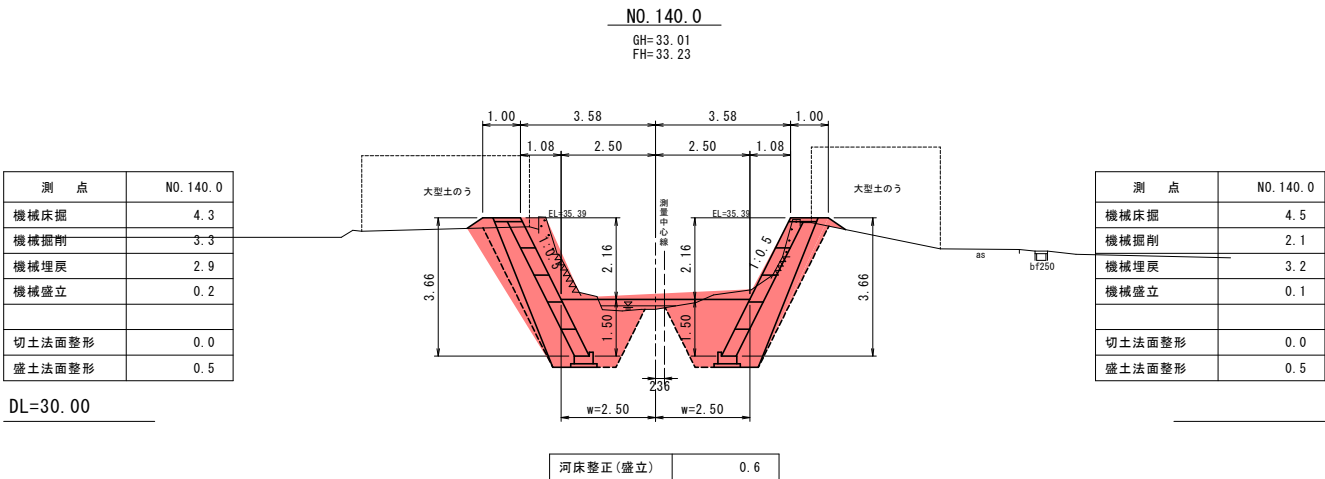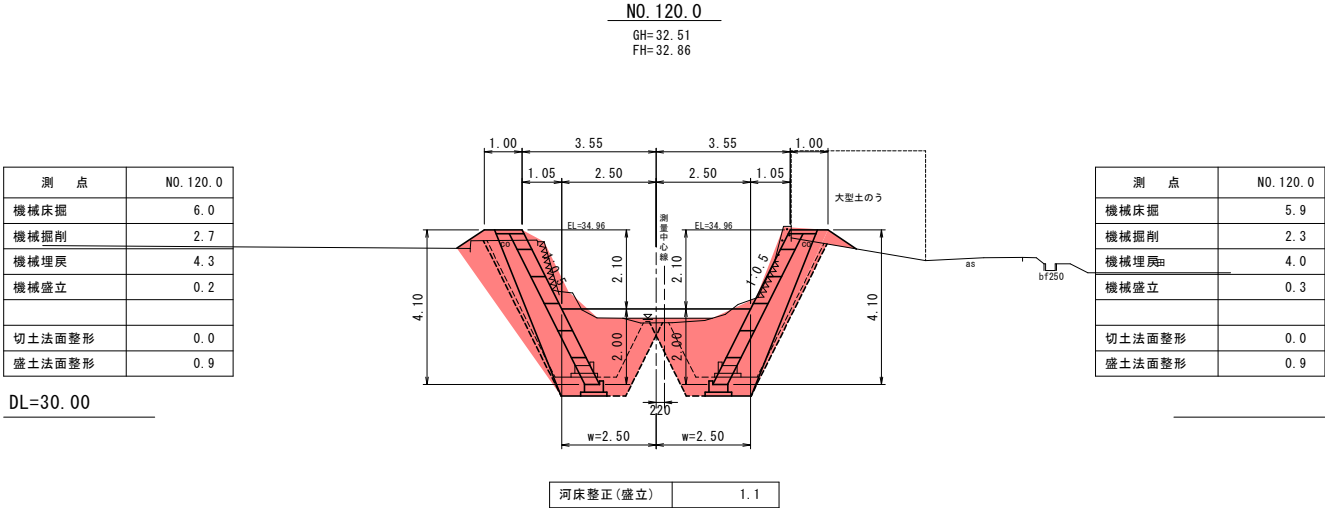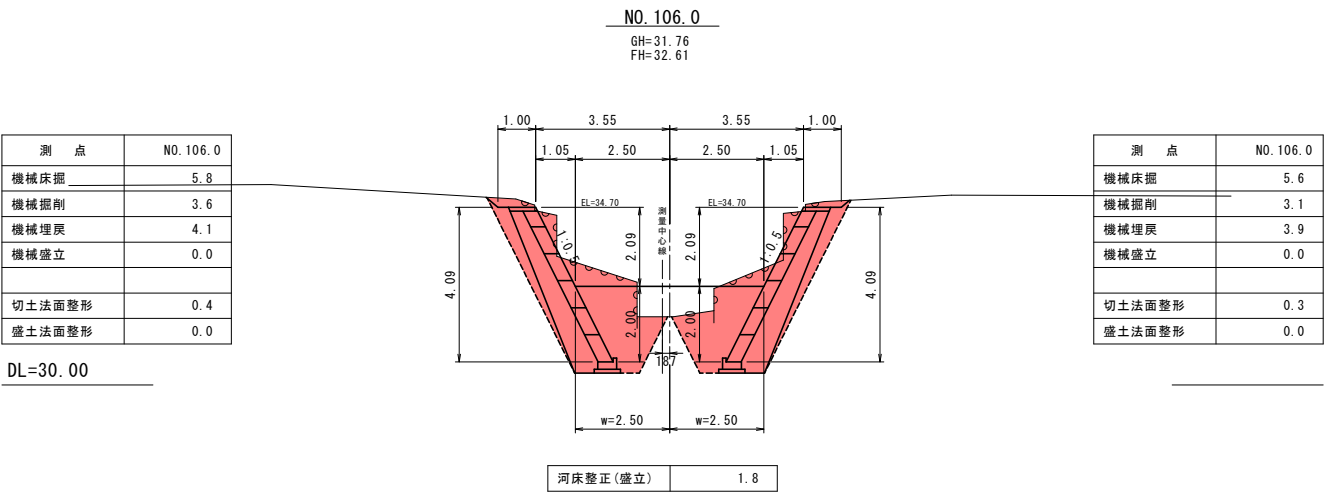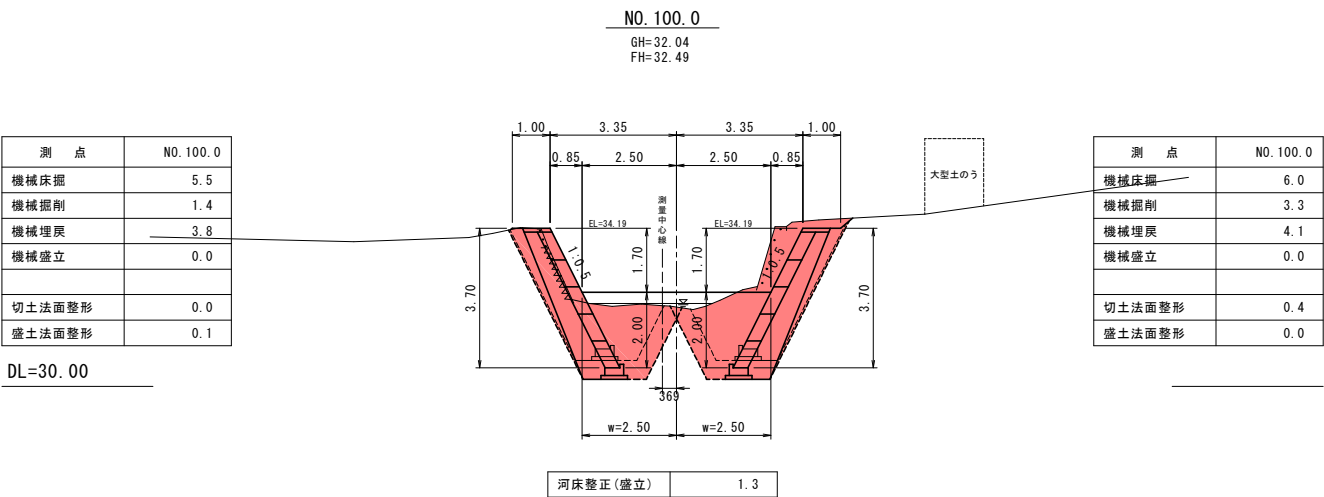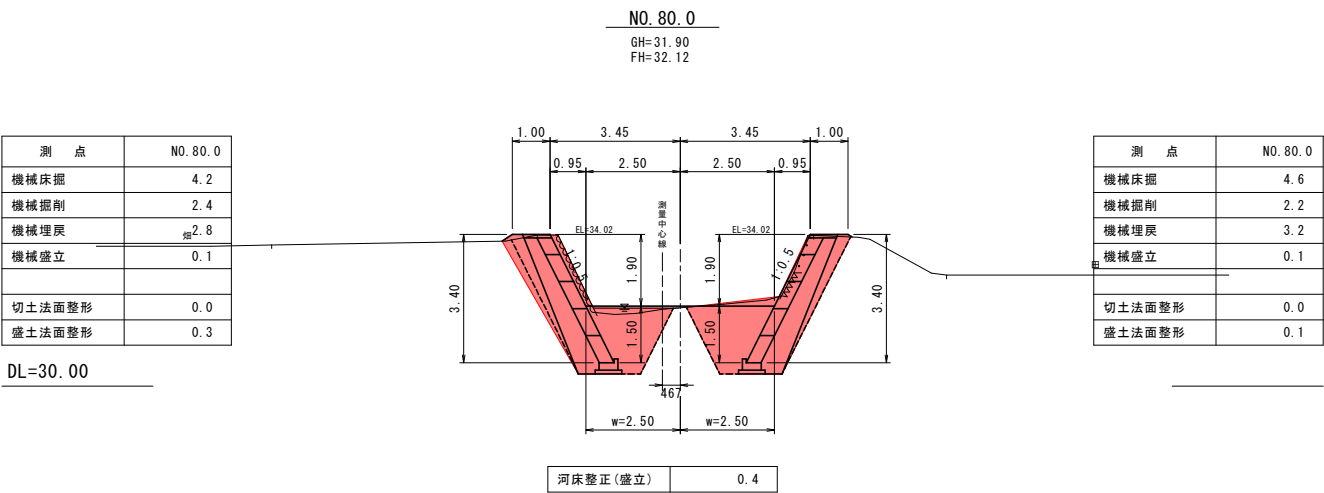

左岸ブロック積工①

EP=NO. 178.7

右岸ブロック積工①

EP=NO. 176.3

令和 8 年度	
工事名	河川災害復旧工事
路線名	普通河川 紅葉川
箇所	輪島市 市ノ瀬町 地内
図名	横断図 (2)
縮尺	(A1) V=1:100 (A3) V=1:200
図面番号	4 / 14 枚の内
輪島市	



計 画 線 凡 例	
右岸護岸高	
左岸護岸高	
最深河床高	
小口止工・隔壁工	
伸縮目地	

※ ▽印を目安にして伸縮目地を設ける。
(伸縮目地の間隔は10m以下とする)

右岸護岸工

計画河床幅

左岸護岸工

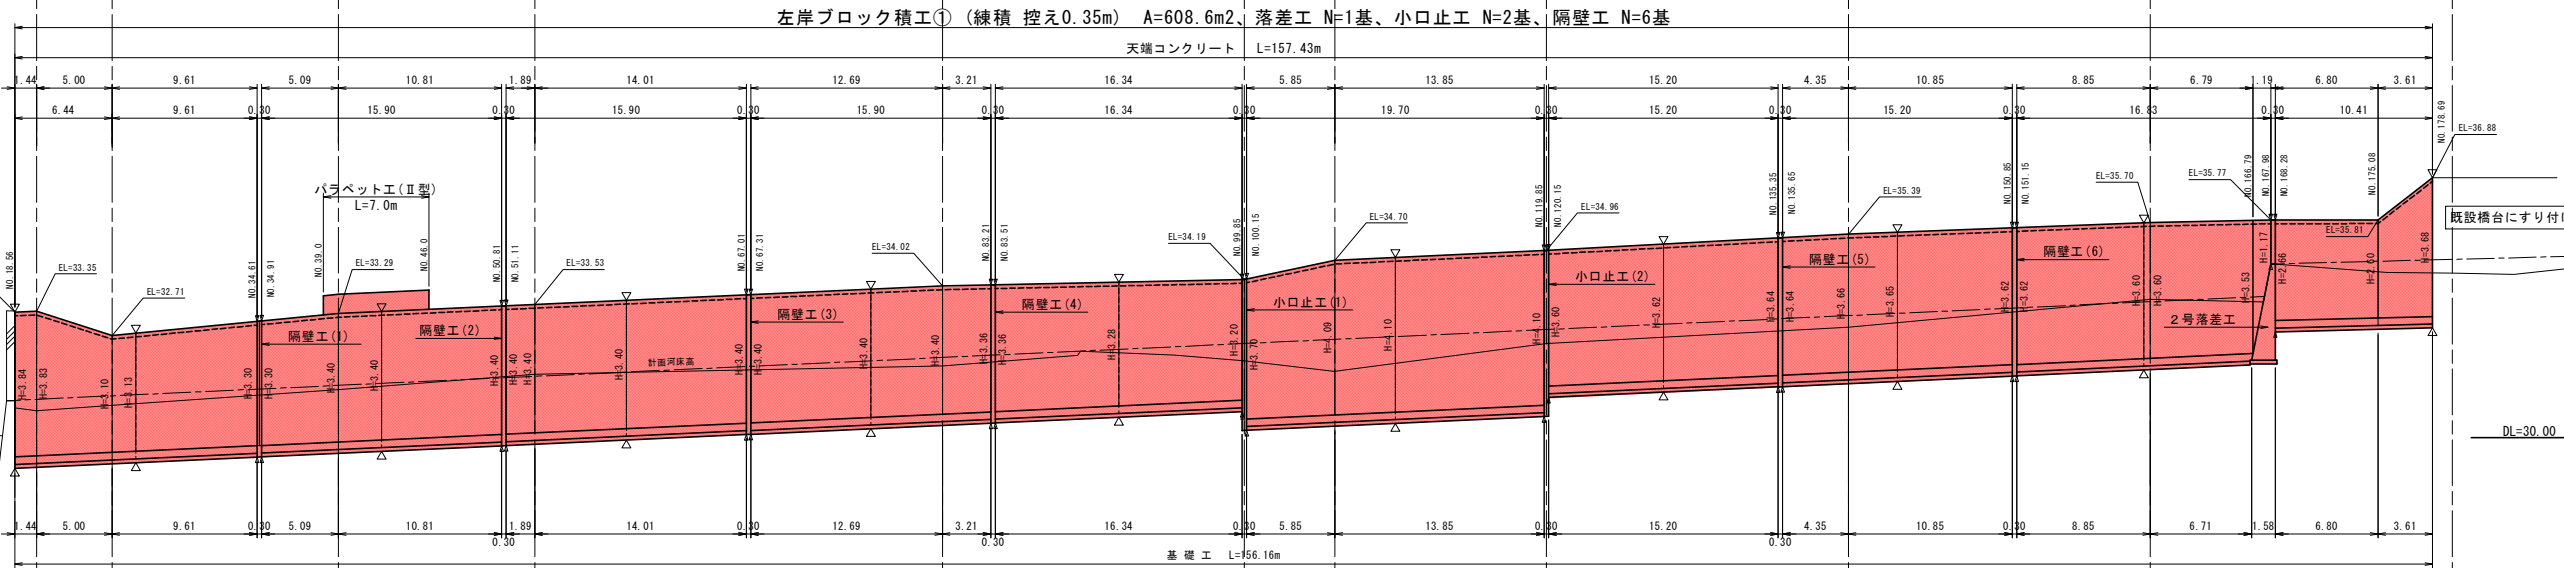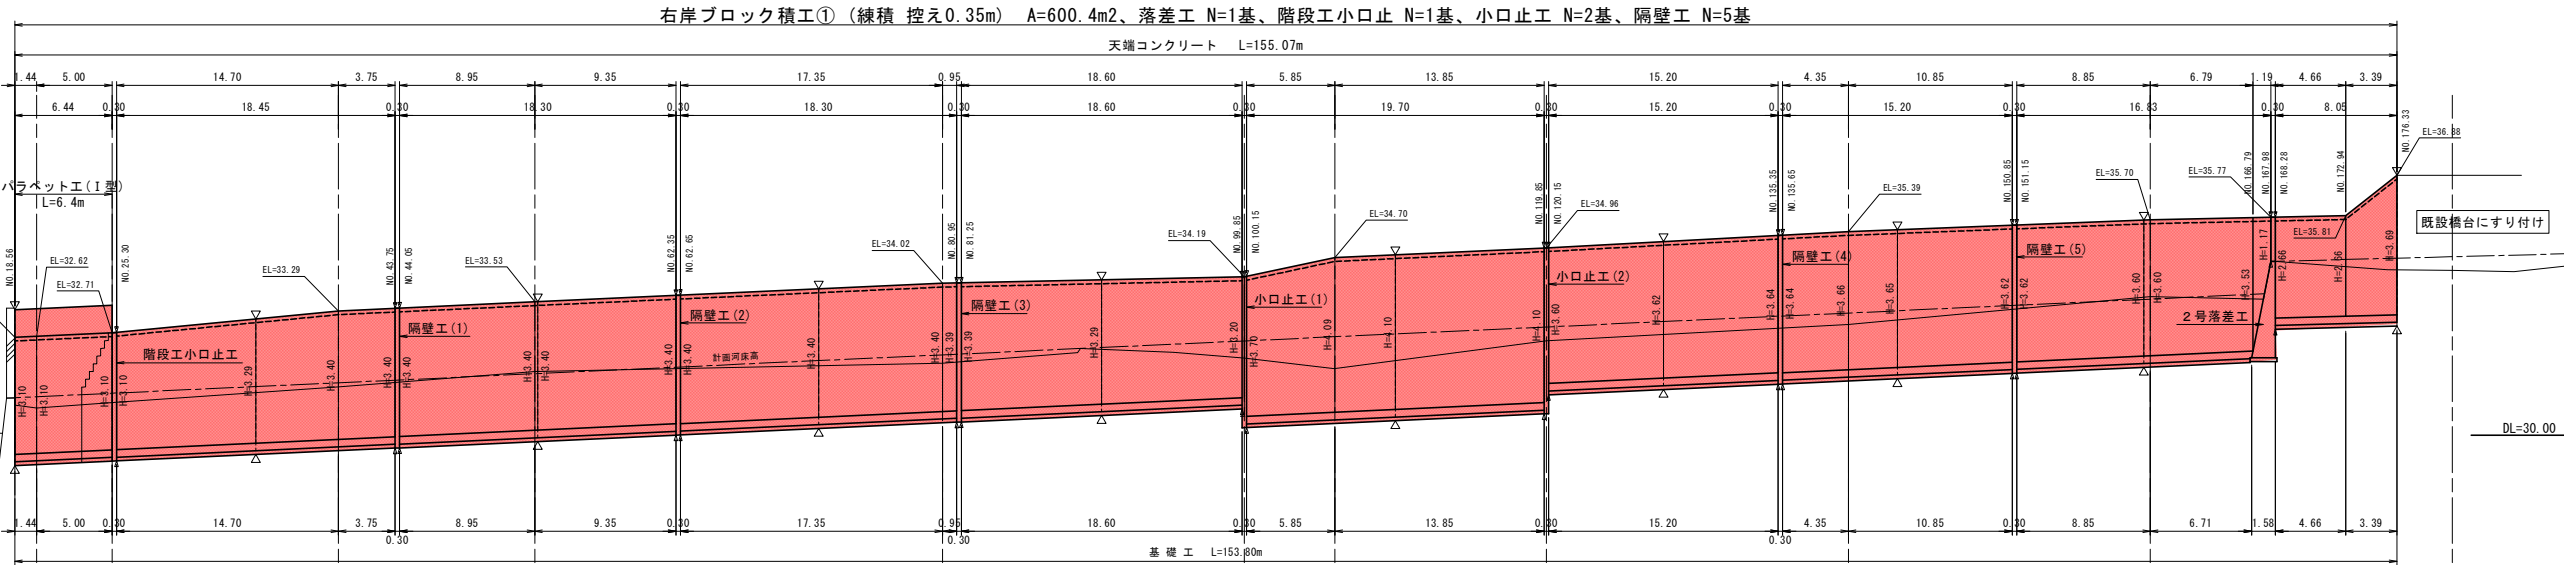

右岸ブロック積工①

付帯施設名称	直 高 (m)	コンクリート工 (m ³)	型 枠 工 (m ²)	基面整正 (m ²)
隔壁工(1)	3.40	1.01	9.2	0.3
隔壁工(2)	3.40	1.01	9.2	0.3
隔壁工(3)	3.39	1.01	9.2	0.3
小口止工(1)	3.70	1.35	11.7	0.3
小口止工(2)	4.10	1.54	13.2	0.4
隔壁工(4)	3.64	1.09	9.9	0.3
隔壁工(5)	3.62	1.09	9.8	0.3
小 計		8.10	72.2	2.2

※ 下流側から順に番号付けしている。

右岸ブロック積工①

伸 縮 目 地	直 高 (m)	目 地 材 (m ²)	伸 縮 目 地	直 高 (m)	目 地 材 (m ²)
目地材(1)	3.10	1.4	目地材(16)	4.10	1.7
目地材(2)	3.10	1.4	目地材(17)	3.60	1.6
目地材(3)	3.29	1.4	目地材(18)	3.62	1.6
目地材(4)	3.40	1.5	目地材(19)	3.64	1.6
目地材(5)	3.40	1.5	目地材(20)	3.64	1.6
目地材(6)	3.40	1.5	目地材(21)	3.65	1.6
目地材(7)	3.40	1.5	目地材(22)	3.62	1.6
目地材(8)	3.40	1.5	目地材(23)	3.62	1.6
目地材(9)	3.40	1.5	目地材(24)	3.60	1.6
目地材(10)	3.39	1.5	目地材(25)	1.17	0.6
目地材(11)	3.39	1.5	目地材(26)	2.66	1.2
目地材(12)	3.29	1.4	目地材(27)	3.69	1.6
目地材(13)	3.20	1.4			
目地材(14)	3.70	1.6			
目地材(15)	4.10	1.7	小 計		40.2

※ 下流側から順に番号付けしている。

左岸ブロック積工①

付帯施設名称	直 高 (m)	コンクリート工 (m ³)	型 枠 工 (m ²)	基面整正 (m ²)
隔壁工(1)	3.30	0.98	8.9	0.3
隔壁工(2)	3.40	1.01	9.2	0.3
隔壁工(3)	3.40	1.01	9.2	0.3
隔壁工(4)	3.36	1.00	9.1	0.3
小口止工(1)	3.70	1.35	11.7	0.3
小口止工(2)	4.10	1.54	13.2	0.4
隔壁工(5)	3.64	1.09	9.9	0.3
隔壁工(6)	3.62	1.09	9.8	0.3
小 計		9.07	81.0	2.5


※ 下流側から順に番号付けしている。

左岸ブロック積工①

伸 縮 目 地	直 高 (m)	目 地 材 (m ²)	伸 縮 目 地	直 高 (m)	目 地 材 (m ²)
目地材(1)	3.84	1.6	目地材(16)	3.70	1.6
目地材(2)	3.13	1.4	目地材(17)	4.10	1.7
目地材(3)	3.30	1.4	目地材(18)	4.10	1.7
目地材(4)	3.30	1.4	目地材(19)	3.60	1.6
目地材(5)	3.40	1.5	目地材(20)	3.62	1.6
目地材(6)	3.40	1.5	目地材(21)	3.64	1.6
目地材(7)	3.40	1.5	目地材(22)	3.64	1.6
目地材(8)	3.40	1.5	目地材(23)	3.65	1.6
目地材(9)	3.40	1.5	目地材(24)	3.62	1.6
目地材(10)	3.40	1.5	目地材(25)	3.62	1.6
目地材(11)	3.40	1.5	目地材(26)	3.60	1.6
目地材(12)	3.36	1.5	目地材(27)	1.17	0.6
目地材(13)	3.36	1.5	目地材(28)	2.66	1.2
目地材(14)	3.28	1.4	目地材(29)	3.68	1.6
目地材(15)	3.20	1.4	小 計		43.3

※ 下流側から順に番号付けしている。

令和 8 年度	
工事名	河川災害復旧工事
路線名	普通河川 紅葉川
箇 所	輪島市 市ノ瀬町 地内
図 名	護岸工展開図(1)
縮 尺	(A1) V=1:100,H=1:250 (A3) V=1:200,H=1:500
図面番号	5 / 14 枚の内
輪 島 市	

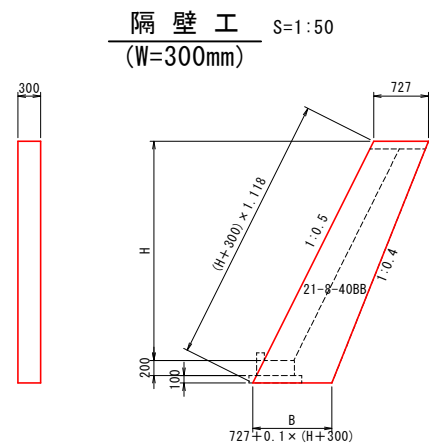


基礎工 S=1:25

The diagram is a plan view of a foundation. It shows a rectangular area with overall dimensions of 700 (width) by 300 (depth). The width is divided into three sections: 100 on the left, 500 in the middle, and 100 on the right. The depth is divided into 100 on the left and 200 on the right. A central rectangular area is labeled '21-8-25B8'. Below this area, a red hatched rectangle is labeled 'RC40'. A diagonal line with a slope of 1:0.5 is shown, with a horizontal projection of 350. A dimension of 400 is shown for the width of the central area, and 100 for the width of the left section.

基礎コンクリート

材 料 一 覧 表 (1m当り)			
コンクリート工	型 枠 工	鉄 筋 工	鉄筋重量
0.219 m ³	1.68 m ²	4 本	7.3 kg


鉄筋量 = $0.60 \times 3.04 = 1.82$ kg/本

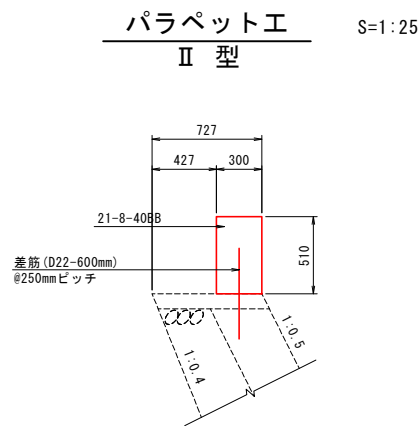

基礎コンクリート

材 料 一 覧 表 (1m当り)			
コンクリート工	型 枠 工	鉄 筋 工	鉄 筋 工
0.153 m ³	1.17 m ²	4 本	7.3 kg

鉄筋量 = $0.60 \times 3.04 = 1.82$ kg/本

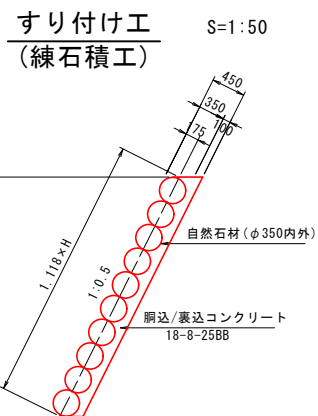

◎ コンクリート工 (21-8-40BB)

$$A' = 1/2 \times (0.727 + B) \times (H + 0.30) \quad (m^2)$$
$$V = A' \times 0.30 \quad (m^3)$$

◎ 型 枠 工

$$A = A' \times 2 + (1.118 + 1.077) \times (H + 0.30) \times 0.30 \quad (m^2)$$

◎ コンクリート工 (21-8-40BB)



$$A' = \{0.727 + 0.1 \times (H + 0.3)\} \times (H + 0.30) \quad (\text{m}^2)$$
$$V = A' \times 0.30 \quad (\text{m}^3)$$

◎ 型 枠 工

$$A = A' \times 2 + (H + 0.3) \times 1.118 \times 0.30 \times 2 \quad (\text{m}^2)$$

・ すり付け工① $A = 1/2 \times 2.0 \times 2.94 \times 1.118 = 3.29$
 ・ すり付け工② $A = 1/2 \times 2.0 \times 3.04 \times 1.118 = 3.40$

合 計 = 6.69 m2

 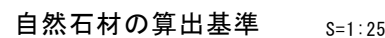

$1 \text{ 個当りの石材体積} = \frac{\pi}{6} \times D^3 = \frac{\pi}{6} \times 0.35^3 = 0.022 \text{ (m}^3/\text{個)}$
 $1 \text{ 個当りの占有面積} = \frac{\sqrt{3}}{2} \times D^2 = \frac{\sqrt{3}}{2} \times 0.35^2 = 0.11 \text{ (m}^2/\text{個)}$
 $\cdot 10\text{m}^2 \text{ 当りの石材数量} = 10.00 \div 0.11 = 91 \text{ (個/10m}^2\text{)}$
 $\cdot 10\text{m}^2 \text{ 当りの網込Co材数量} = 1/2 \times (0.35 \times 10.00 - 0.022 \times 91) = 0.749 \text{ (m}^3/10\text{m}^2\text{)}$
 $\cdot 10\text{m}^2 \text{ 当りの裏込Co材数量} = 0.10 \times 10.00 = 1.0 \text{ (m}^3/10\text{m}^2\text{)}$

令和 8 年度	
工事名	河川災害復旧工事
路線名	普通河川 紅葉川
箇所	輪島市 市ノ瀬町 地内
図名	護岸工構造図
縮尺	図示
図面番号	6 / 14 枚の内
輪 島 市	


S=1:50

S=1:50


S=1:50

令和 8 年度	
工事名	河川災害復旧工事
路線名	普通河川 紅葉川
箇所	輪島市 市ノ瀬町 地内
図 名	階段工一般図
縮 尺	図 示
図面番号	7 / 14 枚の内
輪 島 市	


平面図

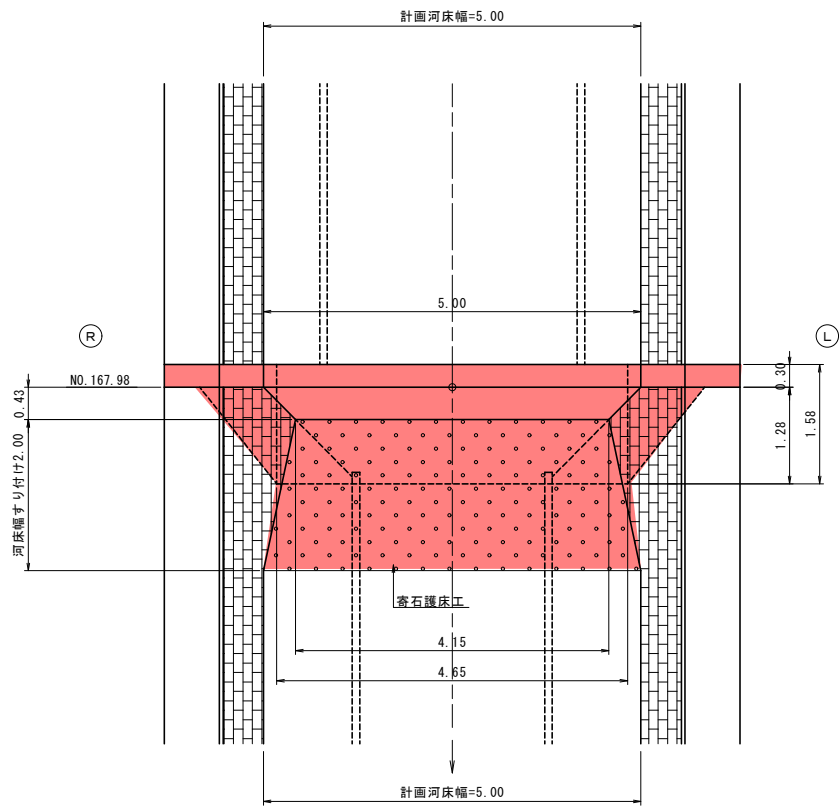

側面図

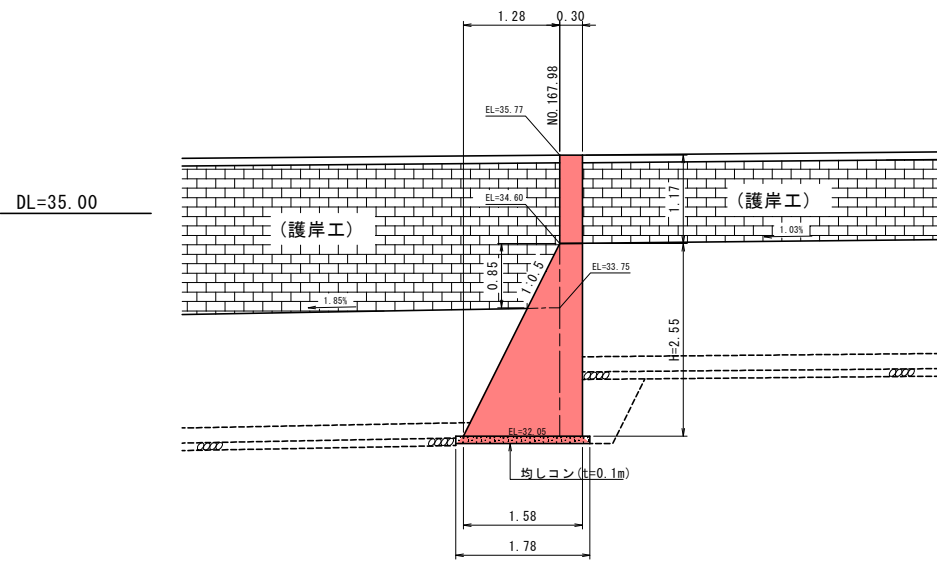

横断図

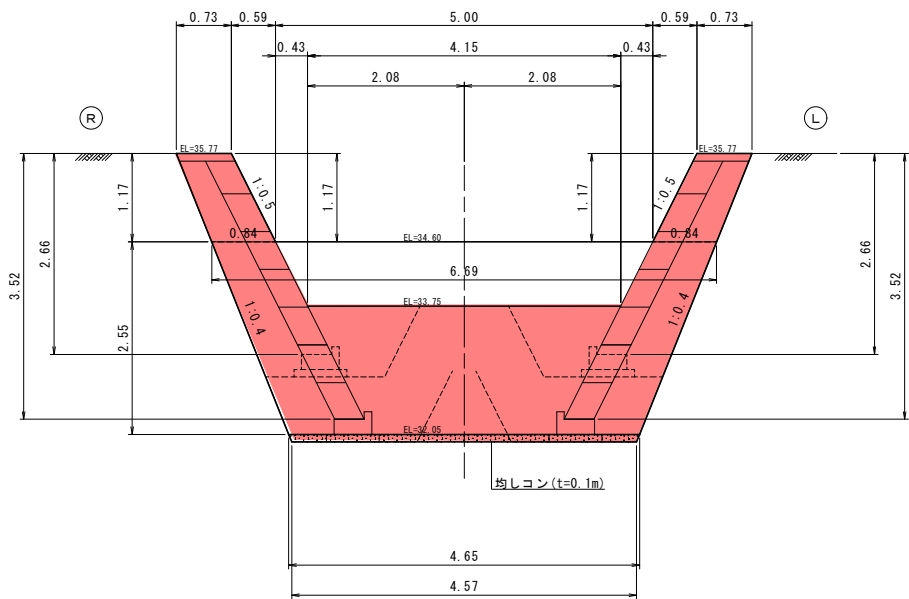


落差工

◎ 基面整正	$A = 1.78 \times 4.57 = 8.13 \text{ m}^2$
◎ 均しコンクリート工 (18-8-25BB)	$V = 1.78 \times 1/2 \times (4.57 + 4.65) \times 0.10 = 0.820 \text{ m}^3$
◎ 型枠工	$(\text{本堤}) A = 1/2 \times (4.65 + 6.69) \times 2.55 \times (1.118 + 1.00) = 30.62$ $(\text{右端部}) A = 1/2 \times (1.58 + 0.30) \times 2.55 \times 1.077 \times 2 = 5.16$ $(\text{右袖}) A = 1/2 \times (0.84 + 0.73) \times 1.17 \times (1.00 + 1.00) = 1.84$ $(\text{右水通}) A = 0.30 \times 1.17 \times 1.118 = 0.39$ $(\text{右端部}) A = 0.30 \times 1.17 \times 1.077 = 0.38$ $(\text{左袖}) A = 1/2 \times (0.84 + 0.73) \times 1.17 \times (1.00 + 1.00) = 1.84$ $(\text{左水通}) A = 0.30 \times 1.17 \times 1.118 = 0.39$ $(\text{左端部}) A = 0.30 \times 1.17 \times 1.077 = 0.38$ $\text{合計} = 41.00 \text{ m}^2$
◎ コンクリート工 (21-8-40BB)	$(\text{本堤}) V = 2.55/6 \times (4.65 \times 1.58 + (4.65 + 6.69) \times (1.58 + 0.30) + 6.69 \times 0.30) = 13.036$ $(\text{右袖}) V = 1/2 \times (0.84 + 0.73) \times 1.17 \times 0.30 = 0.276$ $(\text{左袖}) V = 1/2 \times (0.84 + 0.73) \times 1.17 \times 0.30 = 0.276$ $\text{合計} = 13.588 \text{ m}^3$


令和 8 年度	
工事名	河川災害復旧工事
路線名	普通河川 紅葉川
箇所	輪島市 市ノ瀬町 地内
図名	2号落差工一般図
縮尺	図示
図面番号	8 / 14 枚の内
輪島市	

パイプカルバート
360度固定基礎 (D300)


平面図

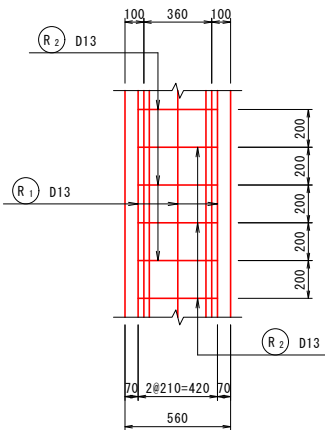

断面図

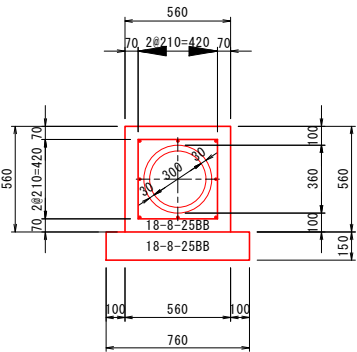


鉄筋組立図

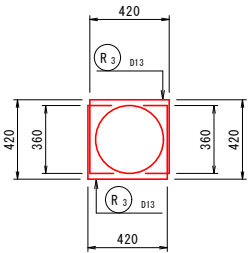


鉄筋質量表 (1m当り)								
記号	径 (mm)	長さ (mm)	本数 (本)	単位質量 (kg/m)	1本当り質量 (kg/本)	質量 (kg)	形状	摘要
R1	D13	1,000	6	0.995	0.995	5.970	—	
R2	D13	420	5	0.995	0.418	2.090	—	
R3	D13	1,450	5	0.995	1.443	7.215	□	
鉄筋総質量								
				D13		15.275	kg	
				合計		15.275	kg	

側面図

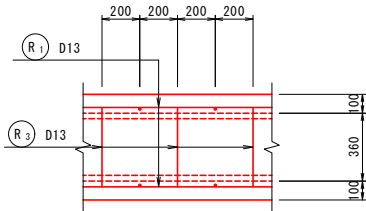

U型側溝

W600×H800

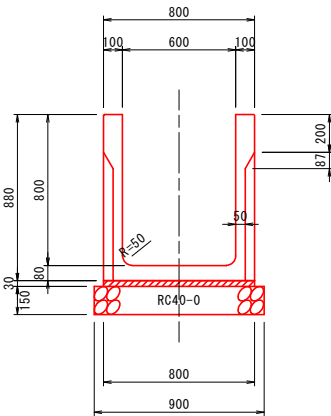

数量表

(10m当り)				
名称	規格	単位	数量	参考重量
U型側溝	600×800	本	5	818kg/本
調整モルタル	t=30mm(1:3)	m3	0.240	
基礎材	RC40-0	m3	1.35	

(U型側溝)設置位置・延長集計表

型式	設置位置 (測点)	位置	計画水路敷高 (標高)	延長 (m)	摘要
U型側溝 600×800型	109.3	左岸	33.60	2.0	
合計				2.0	

数量表


(10m当り)				
名称	規格	単位	数量	参考重量
コンクリート	18-8-25B8	m3	2.12	
カルバート型枠工		m2	11.2	
基礎コンクリート	18-8-25B8	m3	1.14	
基礎コン型枠工		m2	3.0	
鉄筋工	D13(SD345)	kg	152.75	0.995kg/m
鉄筋コンクリート管	D300(1種)	本	5.0	165kg/本

(パイプカルバート)設置位置・延長集計表

型式	設置位置 (測点)	位置	計画水路敷高 (標高)	延長 (m)	摘要
360度固定基礎 (D300)型	38.6	右岸	32.13	2.0	
	51.4	左岸	32.40	2.0	
	139.0	左岸	34.01	2.0	
	217.1	右岸	35.78	2.0	
	239.8	右岸	36.12	2.0	
	324.0	左岸	38.78	2.0	
	354.7	左岸	39.32	2.0	
合計				14.0	


※ 流入管および流出工は、2.0mで既設水路にすり付けるものとする。

令和 8 年度	
工事名	河川災害復旧工事
路線名	普通河川 紅葉川
箇所	輪島市 市ノ瀬町 地内
図名	管路、水路付替工構造図
縮尺	(A1) S=1:20 (A3) S=1:40
図面番号	9 / 14 枚の内
輪島市	

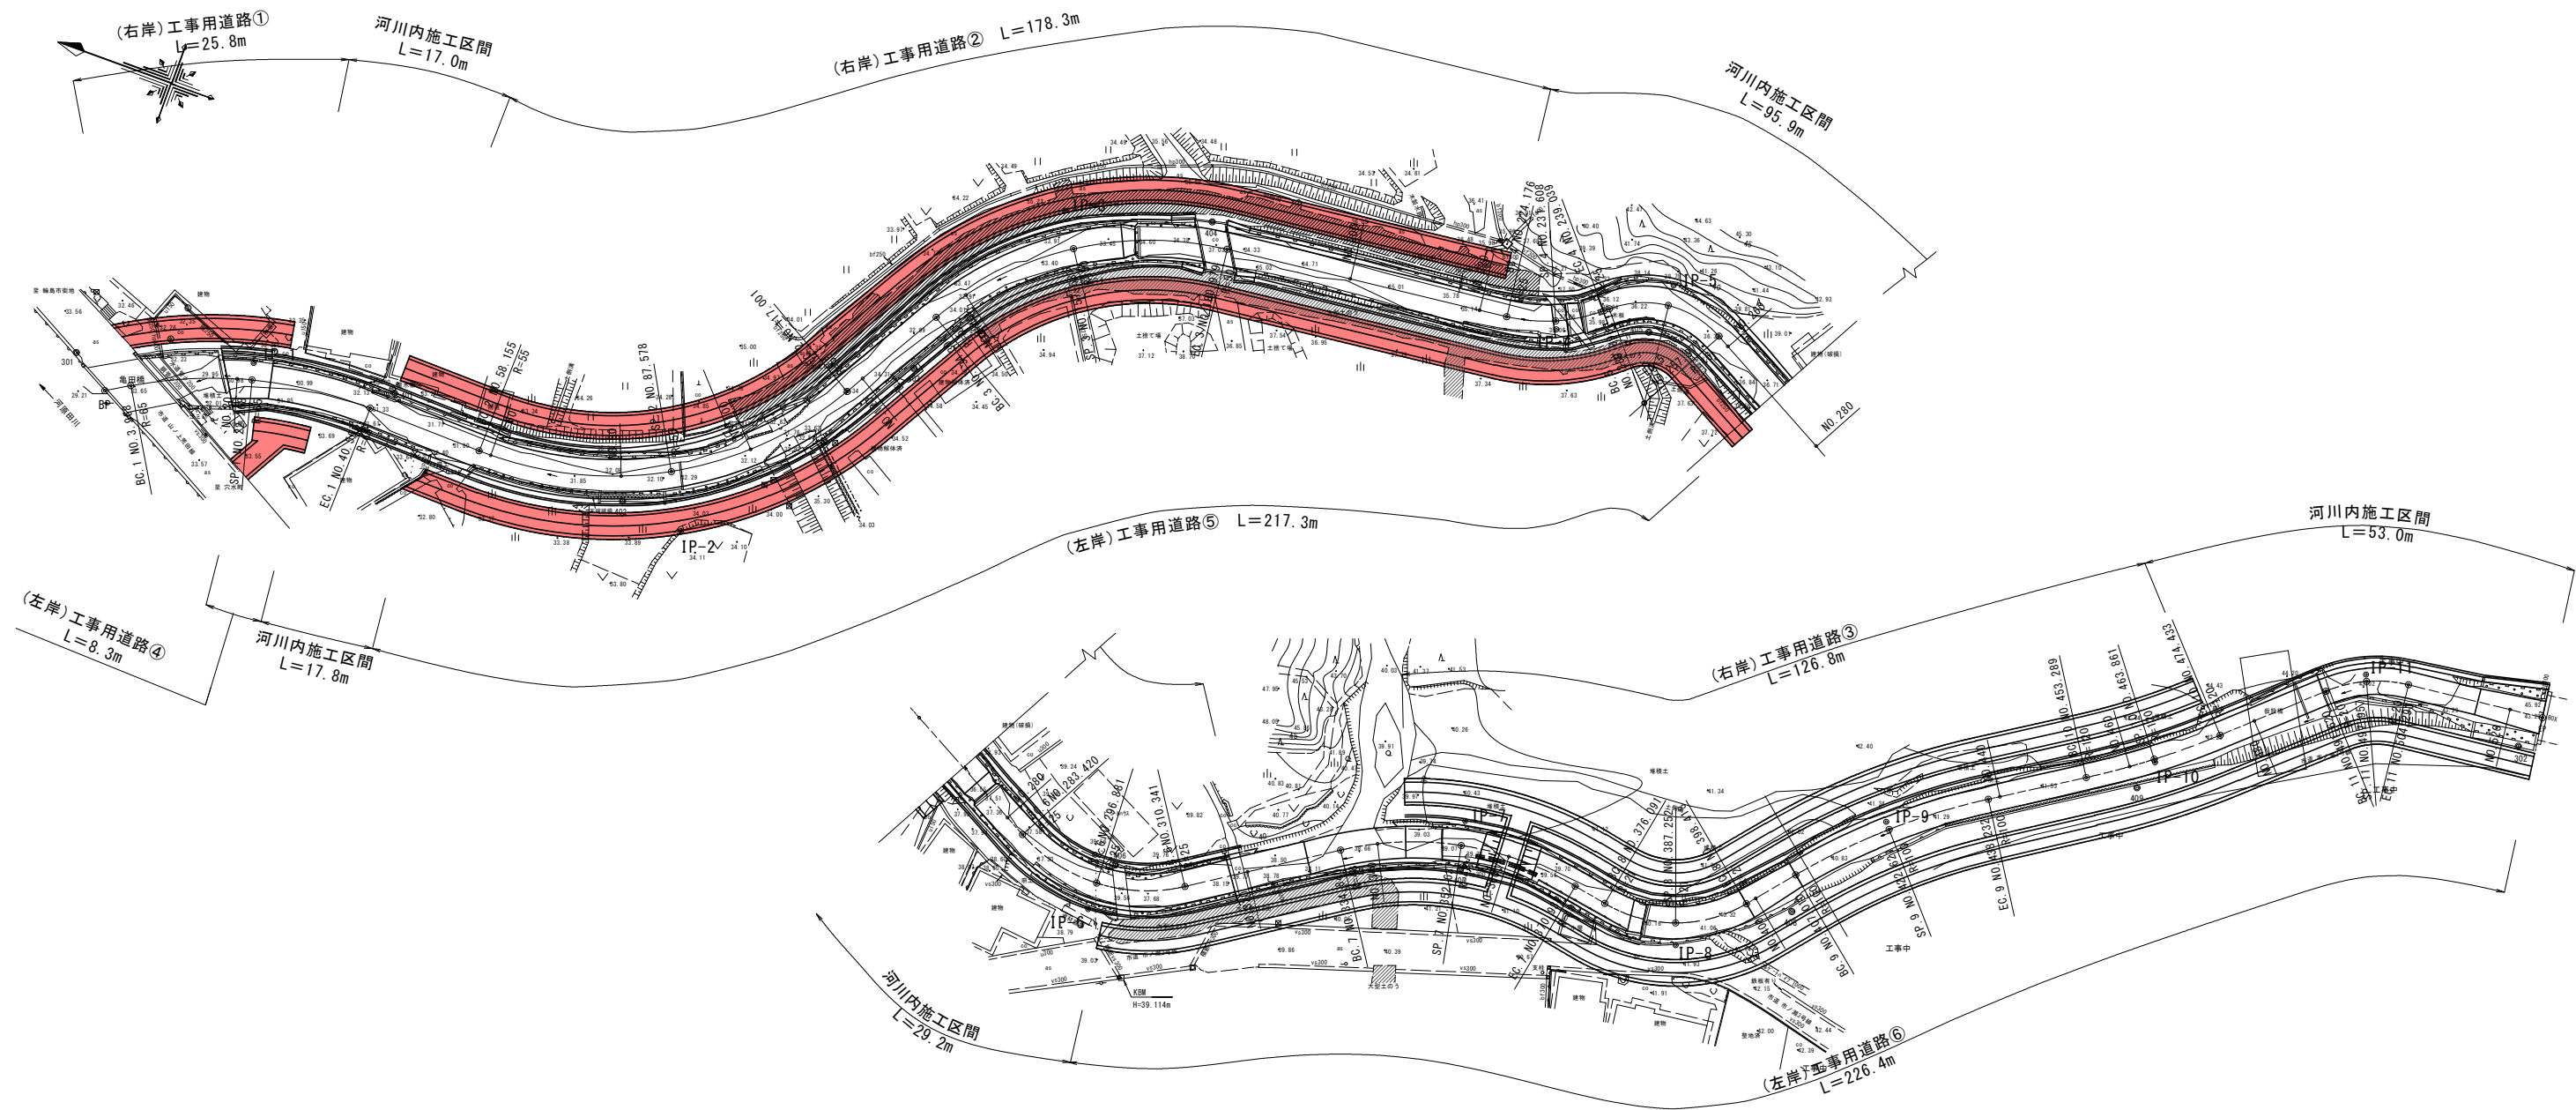

仮設道路 標準図
(1m当り)

S=1:100 (A1版)
S=1:200 (A3縮小版)

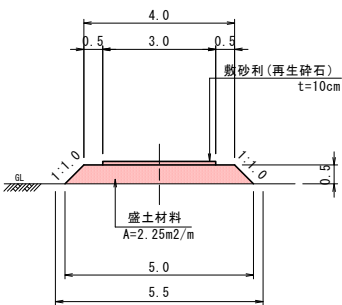

仮設道路工

◎ 路体盛立・撤去

(工区)

(区間延長)

- ① (右岸) $v = 2.25 \times 25.8 = 58.1 \text{ m}^3$
- ② (右岸) $v = 2.25 \times 178.3 = 401.2 \text{ m}^3$
- ③ (右岸) $v = 2.25 \times 126.8 = 285.3 \text{ m}^3$
- ④ (左岸) $v = 2.25 \times 8.3 = 18.7 \text{ m}^3$
- ⑤ (左岸) $v = 2.25 \times 217.3 = 488.9 \text{ m}^3$
- ⑥ (左岸) $v = 2.25 \times 226.4 = 509.4 \text{ m}^3$

横断工 $v = 2.25 \times 10.0 = 22.5 \text{ m}^3$

合計 = 966.9 m³
合計 = 1784.0 m³

◎ 敷砂利 (t=100mm)

(工区)

(区間延長)

- ① (右岸) $a = 3.0 \times 25.8 = 77.4 \text{ m}^2$
- ② (右岸) $a = 3.0 \times 178.3 = 534.9 \text{ m}^2$
- ③ (右岸) $a = 3.0 \times 126.8 = 380.4 \text{ m}^2$
- ④ (左岸) $a = 3.0 \times 8.3 = 24.9 \text{ m}^2$
- ⑤ (左岸) $a = 3.0 \times 217.3 = 651.9 \text{ m}^2$
- ⑥ (左岸) $a = 3.0 \times 226.4 = 679.2 \text{ m}^2$

横断工 $a = 3.0 \times 11.0 = 33.0 \text{ m}^2$

合計面積 = 1289.1 m²
合計面積 = 2381.7 m²
 $1289.1 \times 0.1 = 128.9 \text{ m}^3$
 $2381.7 \times 0.1 = 238.2 \text{ m}^3$


令和 8 年度	
工事名	河川災害復旧工事
路線名	普通河川 紅葉川
箇所	輪島市 市ノ瀬町 地内
図名	仮設計画図
縮尺	図示
図面番号	10 / 14 枚の内
輪島市	

仮設計画図(2)

S=1：500（A1版）
S=1：1000（A3縮小版）


仮設道路設置区間

施工断面A

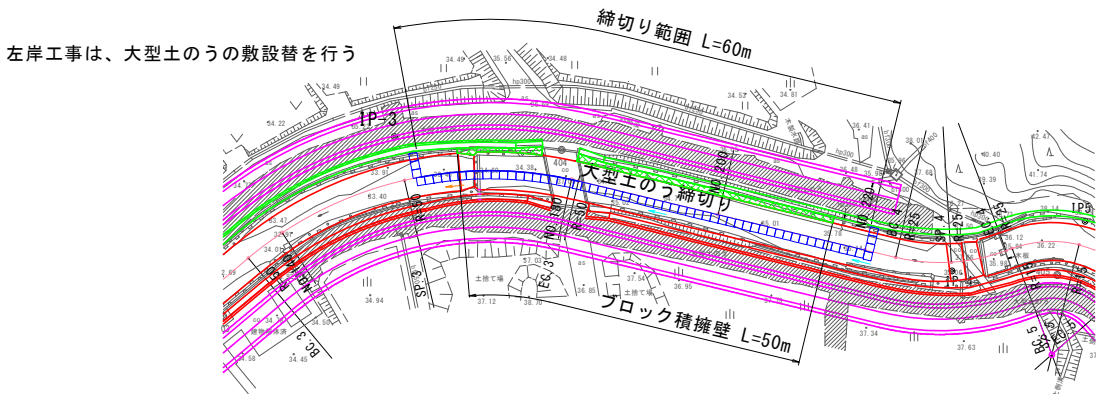

河川内施工区間

施工断面C

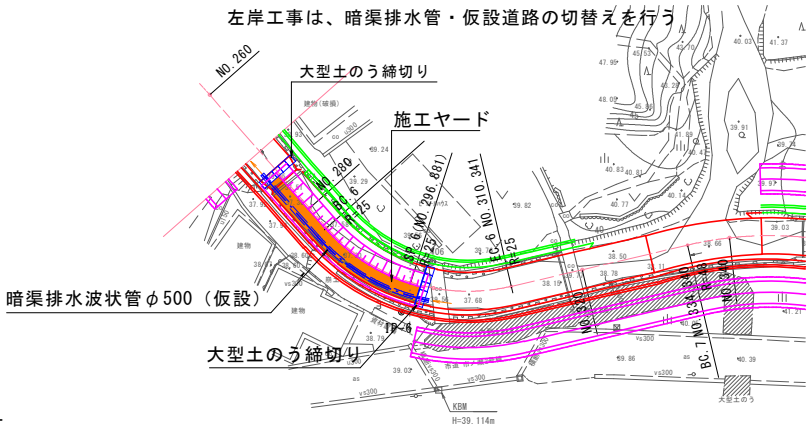


仮締切工

施工区分	
（施工種類）	（区間延長）
A 両側仮設道路	305.1m
B 片側仮設道路	178.0m
C 河川内施工	37.8m
合 計 = 520.9m	

◎ 仮締切工 延長50m辺り数量（余裕長を10mに設定）

片側仮設道路設置区間







施工断面B

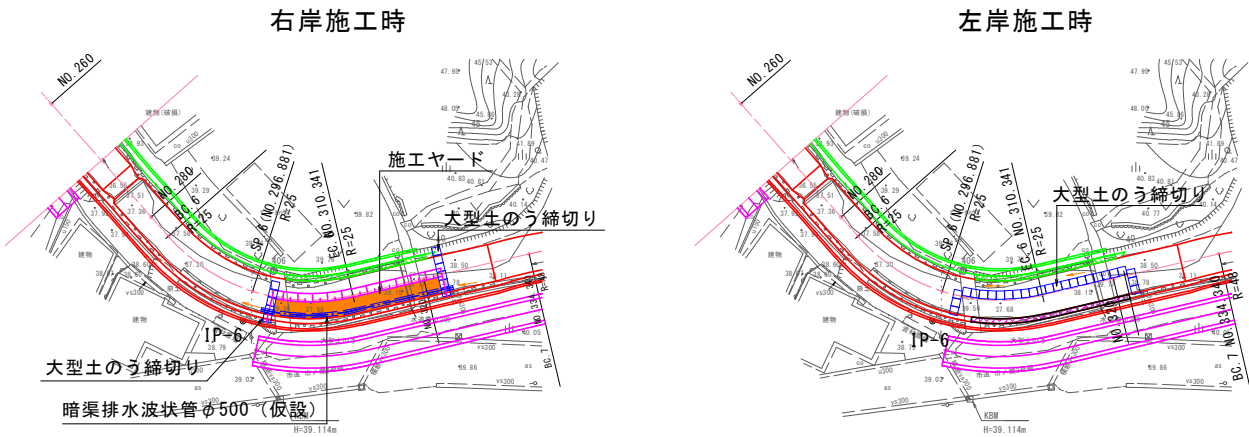

A（両側仮設道路区間）	C（河川内施工区間）
・大型土のう制作設置 (60.0+40.0×2) / 1.1=61.8→62袋 ・大型土のう設置（布設替） (60.0+40.0×2) / 1.1=61.8→62袋 ・大型土のう撤去 62袋	・暗渠排水管設置・撤去工（波状管φ500） 60.0+3=63.0m ・暗渠排水管設置（波状管φ500）切替え 60.0+3=63.0m ・暗渠排水管理戻工 2.12×60.0×2=254.4m3 ・作業ヤード撤去工（掘削） 2.12×60.0×2=254.4m3 ・大型土のう制作設置 (5.0×2) / 1.1=9.1→10袋 ・大型土のう設置 (5.0×2) / 1.1=9.1→10袋 ・大型土のう撤去 10袋
- B（片側仮設道路区間） ・暗渠排水管設置・撤去工（波状管φ500） 60.0+3=63.0m ・暗渠排水管理戻工 2.12×60.0=127.2m3 ・作業ヤード撤去工（掘削） 2.12×60.0=127.2m3 ・大型土のう制作設置 (5.0×2) / 1.1=9.1→10袋 ・大型土のう制作設置 (60.0+40.0×2) / 1.1=10=51.8→52袋 ・大型土のう設置 2袋 ・大型土のう撤去 62袋	







令和 8 年度	
工事名	河川災害復旧工事
路線名	普通河川 紅葉川
箇所	輪島市 市ノ瀬町 地内
図 名	仮設計画図
縮 尺	図 示
図面番号	11 / 14 枚の内
輪 島 市	

取壊根拠横断面図 (1)

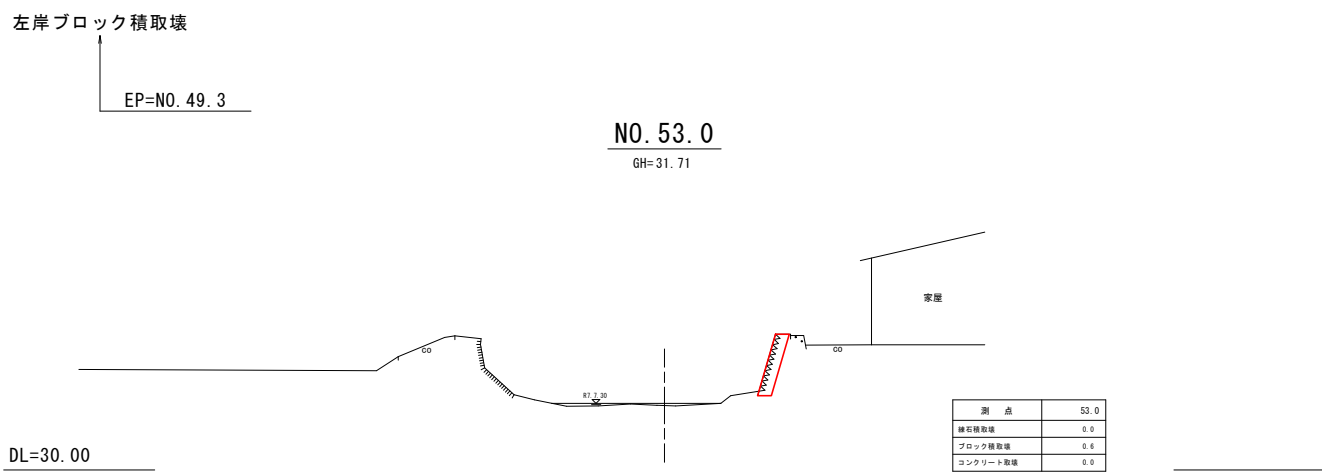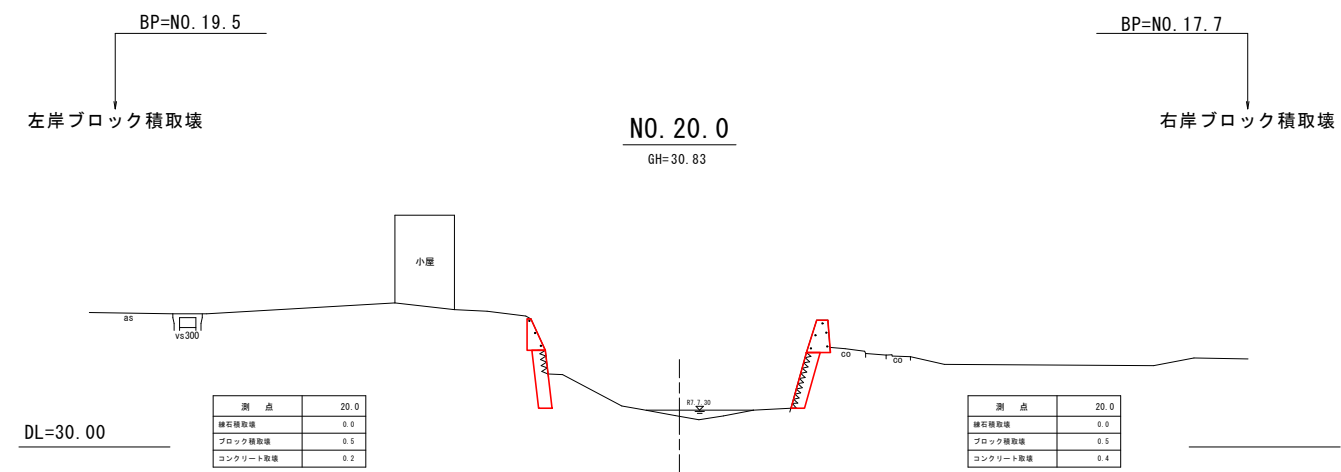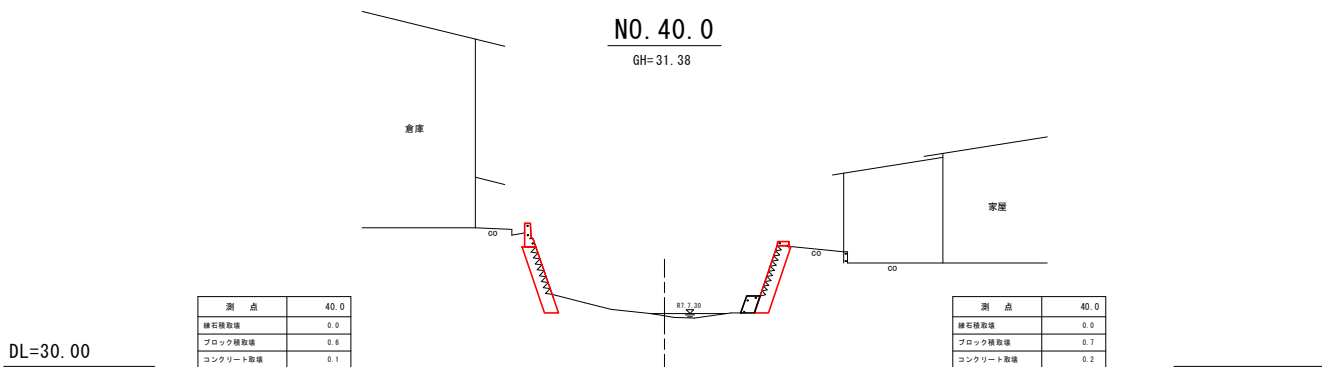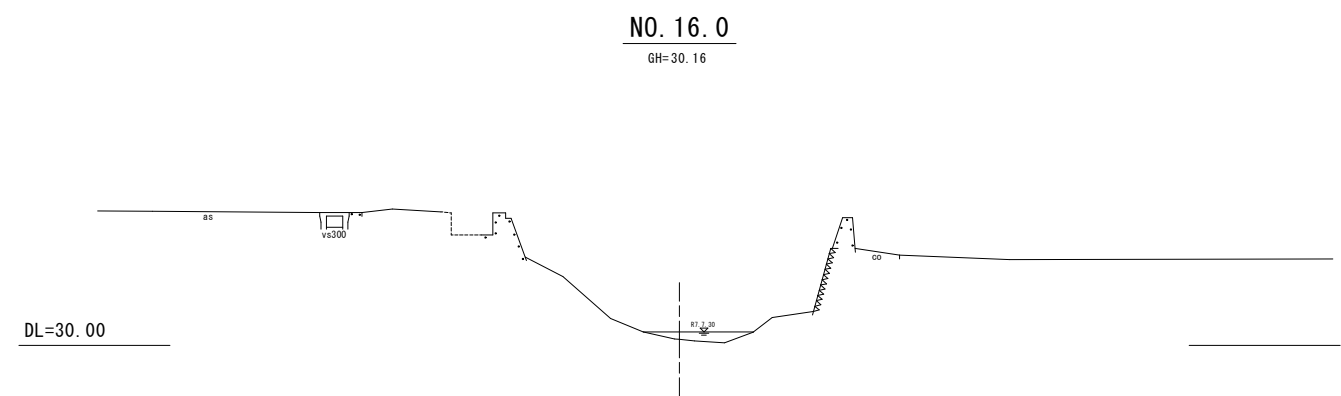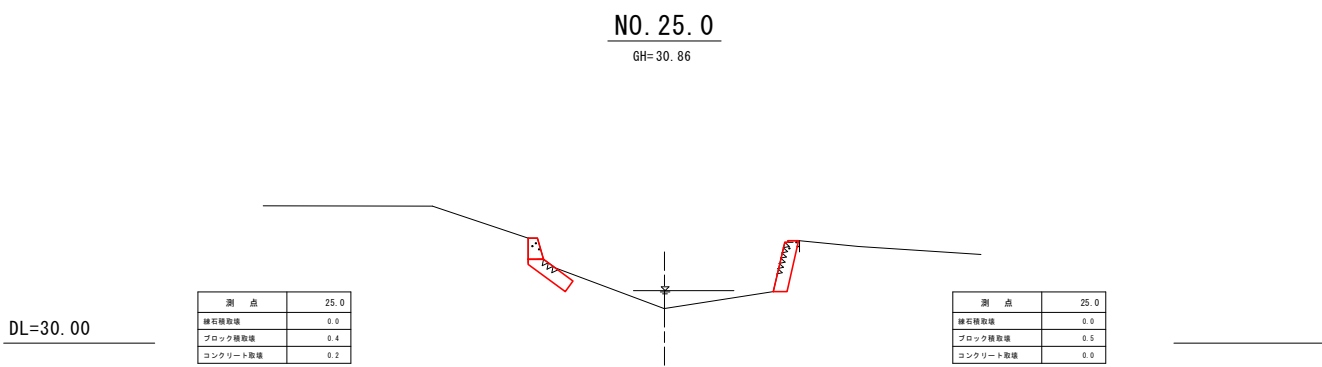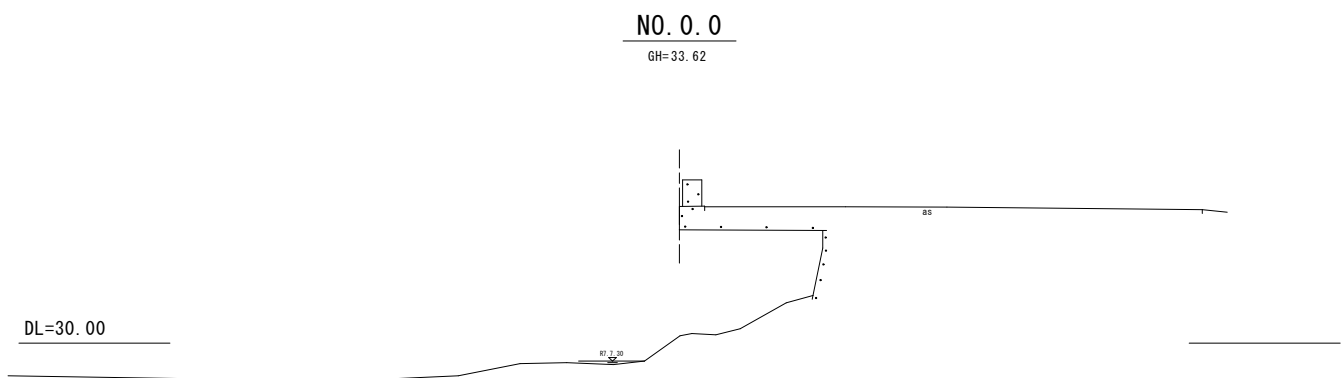

令和 8 年度	
工事名	河川災害復旧工事
路線名	普通河川 紅葉川
箇 所	輪島市 市ノ瀬町 地内
図 名	取壊根拠横断面図 (1)
縮 尺	(A1) V=1:100 (A3) V=1:200
図面番号	12 / 14 枚の内
輪 島 市	


取壊根拠横断図（2）

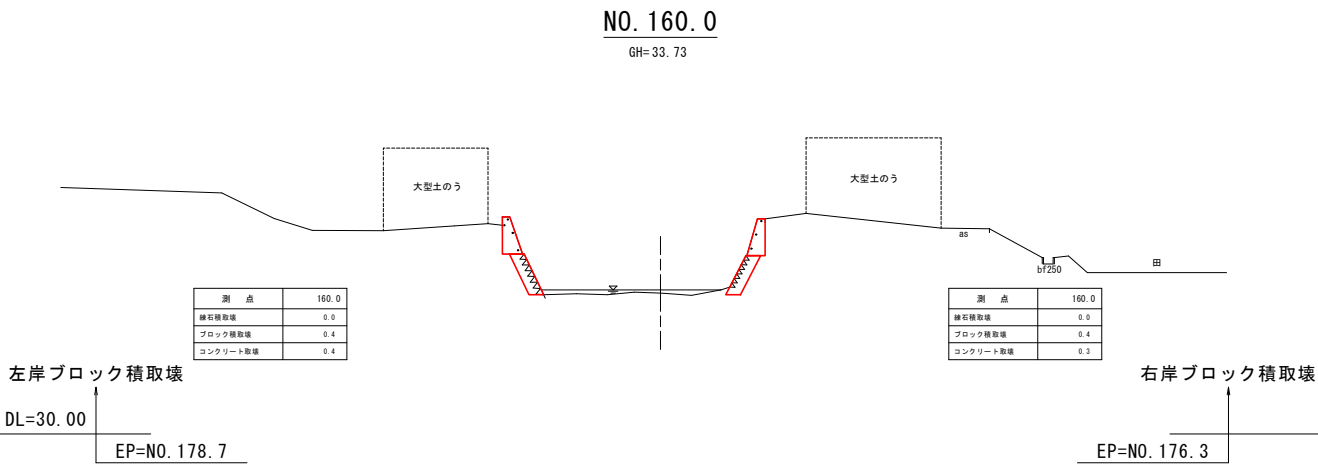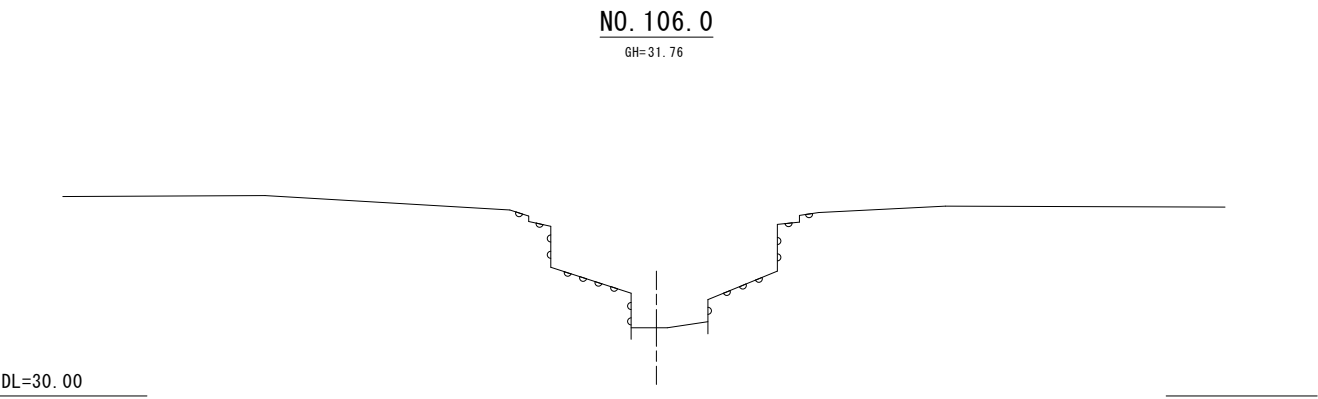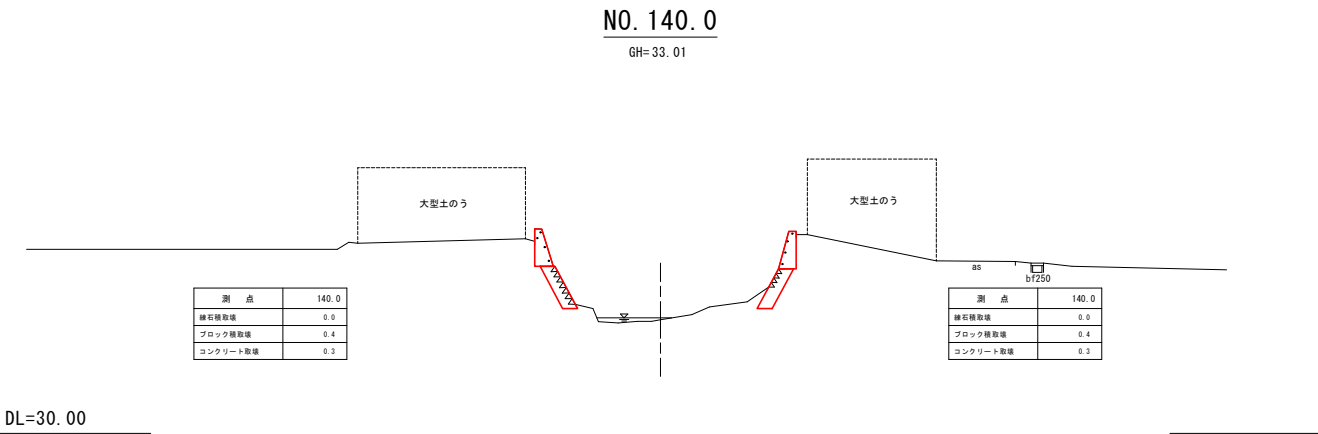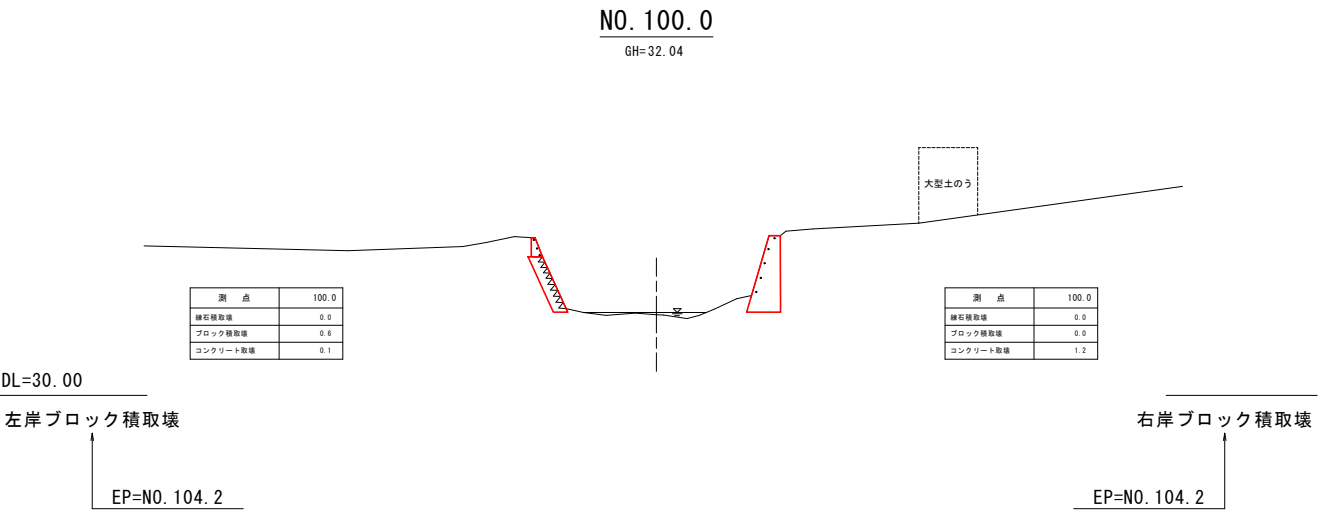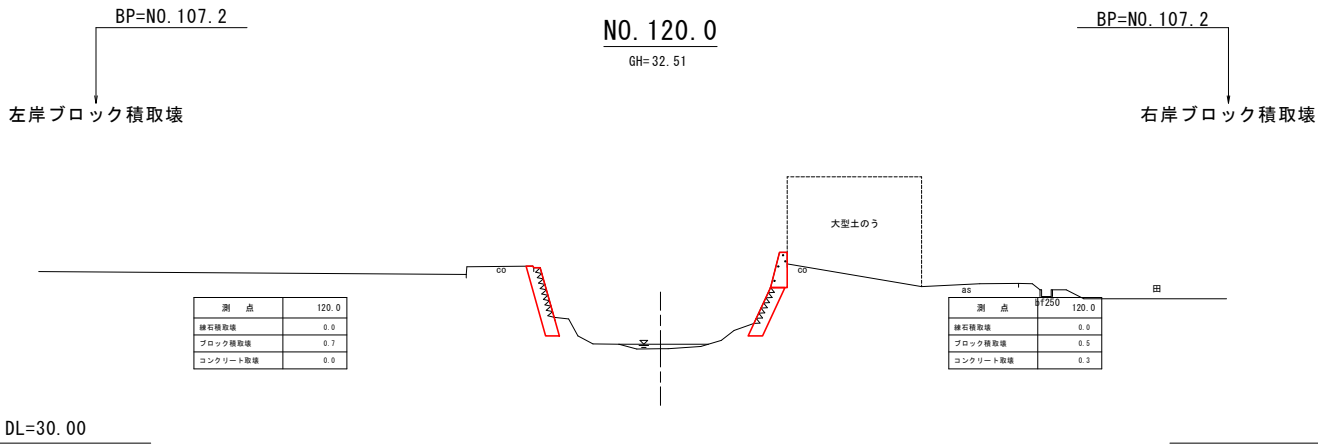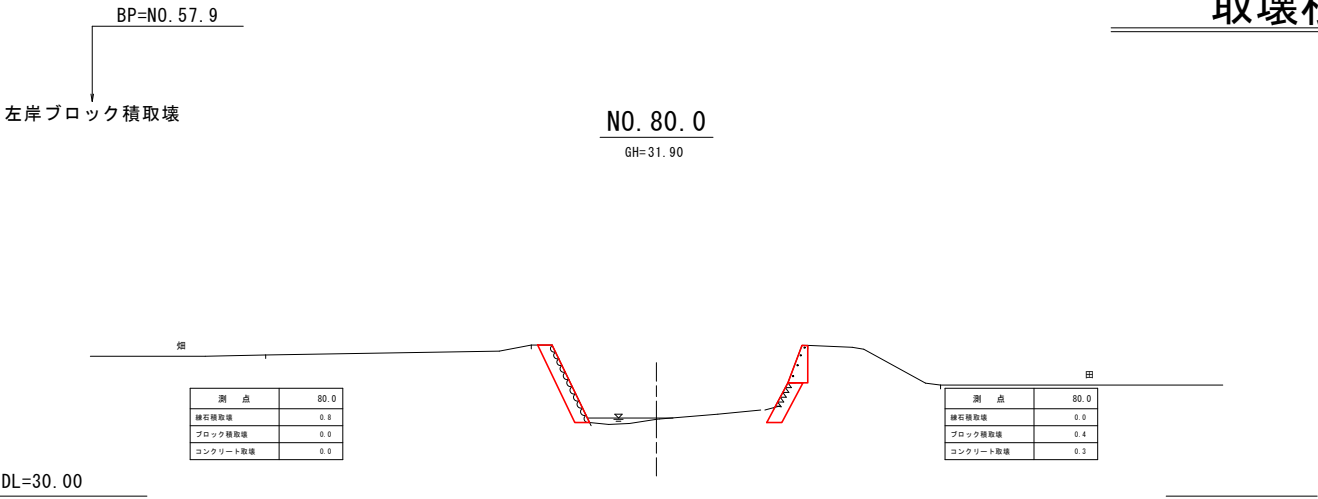

令和 8 年度	
工事名	河川災害復旧工事
路線名	普通河川 紅葉川
箇 所	輪島市 市ノ瀬町 地内
図 名	取壊根拠横断図（2）
縮 尺	(A1) V=1:100 (A3) V=1:200
図面番号	13 / 14 枚の内
輪 島 市	


測量実施中心線

(測量実施中心線) 曲線表									
IP	IP間方向角	IA	R	TL	SL	CL	IP間距離	X座標	Y座標
BP(0.00)	149-43-05.03					22.483	150389.061	-22728.715	
IP.1	180-39-54.15	30-56-49.00	70.000	19.378	2.633	37.809	69.011	150369.646	-22717.378
IP.2	120-29-37.62	60-10-17.00	50.000	28.967	7.785	52.509	76.126	150300.640	-22718.179
IP.3	174-12-37.94	53-43-00.00	50.000	25.321	6.046	46.877	75.540	150262.010	-22652.582
IP.4	139-36-28.56	34-36-09.00	25.000	7.787	1.185	15.098	18.475	150186.855	-22644.962
IP.5	208-53-44.13	69-19-16.00	15.000	10.371	3.236	18.148	50.700	150172.784	-22632.990
IP.6	146-44-38.14	62-11-06.00	25.000	15.077	4.194	27.133	57.324	150128.410	-22657.515
IP.7	189-20-32.28	42-35-54.00	50.000	19.493	3.666	37.174	38.612	150080.307	-22625.970
IP.8	128-37-04.92	60-43-27.00	25.000	14.645	3.974	26.496	37.914	150042.207	-22632.238
IP.9	147-58-54.72	19-21-50.00	100.000	17.061	1.445	33.796	36.674	150018.544	-22602.615
IP.10	141-32-20.44	6-26-34.00	100.000	5.628	0.158	11.245	39.155	149987.440	-22583.171
IP.11	172-16-31.24	30-44-11.00	50.000	13.745	1.854	26.823	24.142	149956.789	-22558.817
EP(524.52)							149932.866	-22555.572	

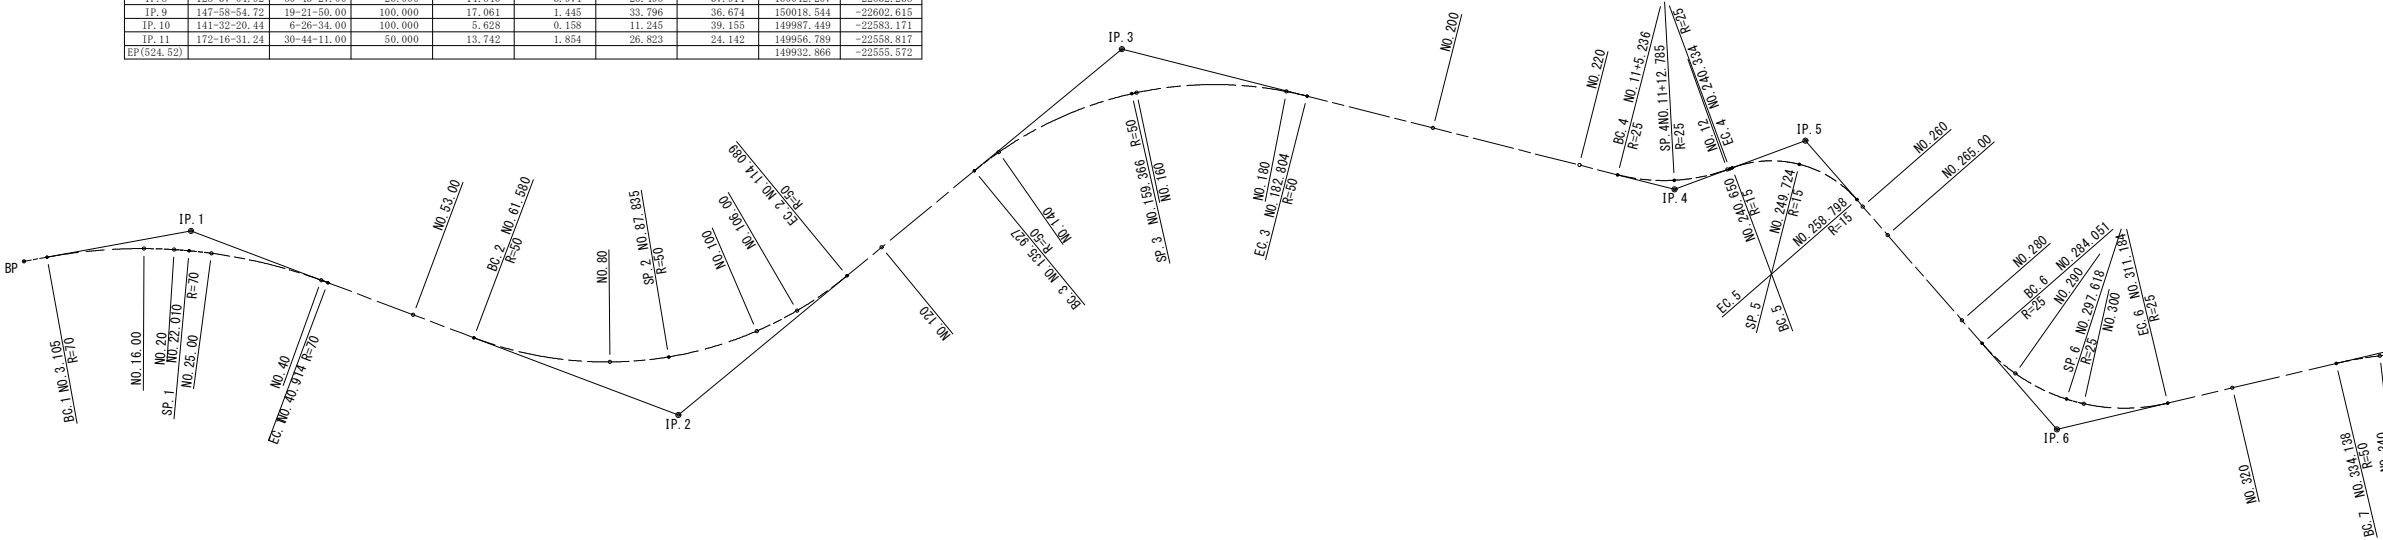

河川計画中心線




(河川計画中心線) 曲線表									
IP	IP間方向角	IA	R	TL	SL	CL	IP間距離	X座標	Y座標
BP(0.00)	149-12-58.40					22.767	150389.061	-22728.715	
IP-1	181-28-37.19	32-15-39.00	65.000	18.799	2.664	36.599	68.980	150369.502	-22717.063
IP-2	120-10-29.09	61-18-08.00	55.000	32.593	8.932	58.846	75.124	150300.545	-22718.841
IP-3	173-33-23.93	53-22-55.00	50.000	25.138	5.963	46.585	75.993	150262.785	-22653.897
IP-4	139-29-35.00	34-03-49.00	25.000	7.658	1.147	14.863	18.838	150187.272	-22645.369
IP-5	208-32-57.50	69-03-22.00	15.000	10.320	3.207	18.079	50.695	150172.949	-22633.133
IP-6	146-51-06.03	61-41-51.00	25.000	14.932	4.120	26.921	58.168	150128.418	-22657.361
IP-7	190-31-58.93	41-40-51.00	48.000	19.238	3.715	36.594	36.741	150079.716	-22625.554
IP-8	129-37-47.94	60-54-09.00	21.000	12.346	3.360	22.322	36.682	150043.594	-22632.270
IP-9	147-31-09.31	17-53-21.00	100.000	15.739	1.231	31.222	41.395	150020.197	-22604.018
IP-10	137-25-25.53	10-05-44.00	120.000	10.599	0.467	21.144	34.344	149985.277	-22581.788
IP-11	173-43-46.60	36-18-21.00	20.000	6.557	1.048	12.673	27.284	149959.987	-22558.552
EP(525.02)							149932.866	-22555.572	

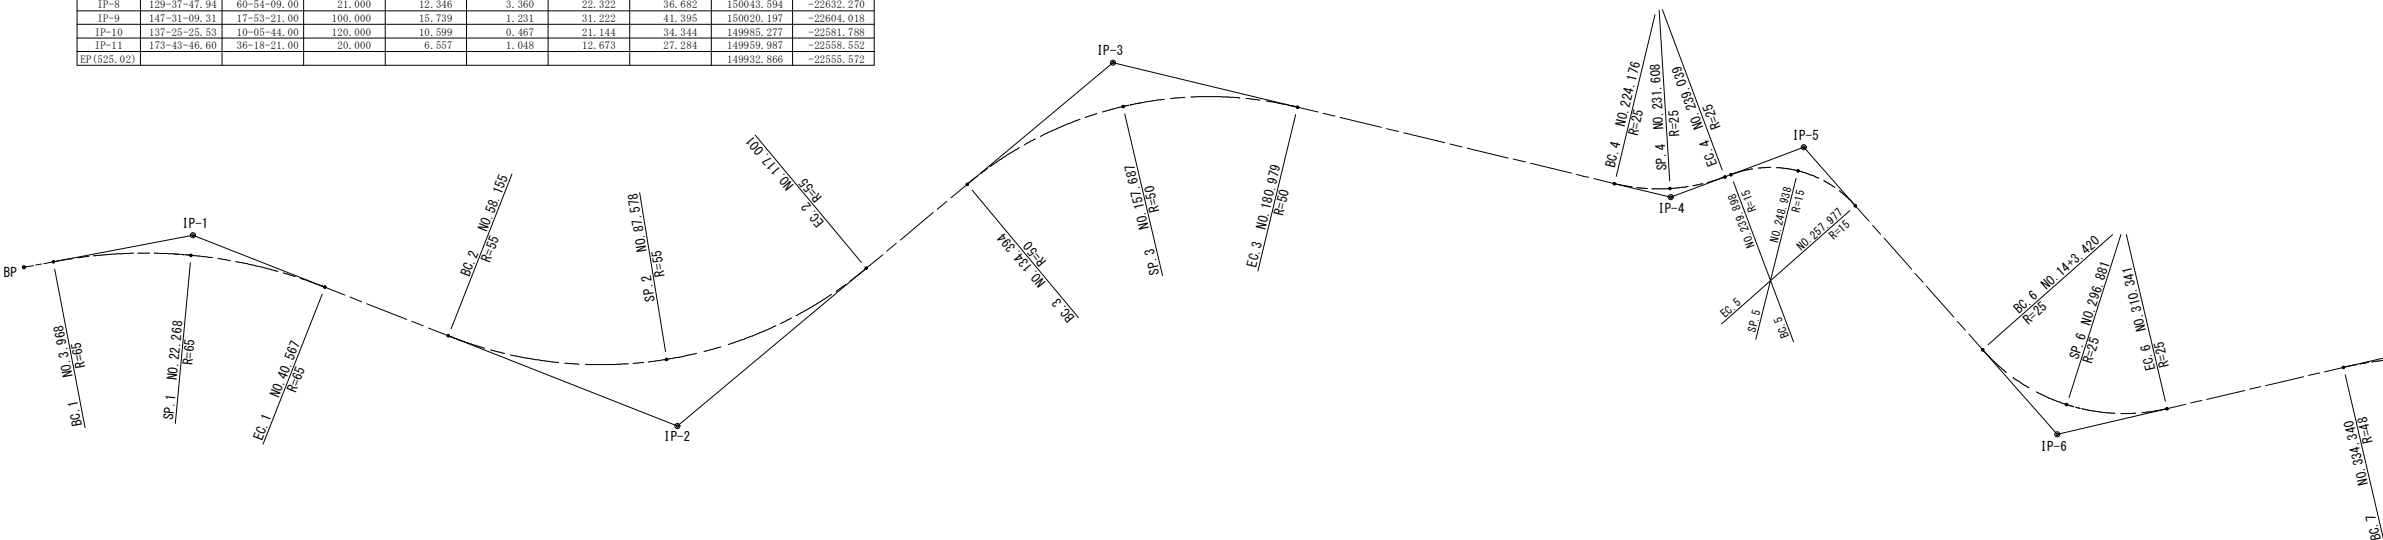

測量中心線 測点名	測量中心線の 追加距離	測量橋断面と 計画中心線の交点 での追加距離	シフト量 ε (mm)		摘 要
			左	右	
NO.0	0.00	0.000		±0	
NO.16	16.00	16.026		212	
NO.20	20.00	20.039		233	
NO.25	25.00	25.055		233	
NO.40	40.00	40.092		64	
NO.53	53.00	53.095	128		
NO.80	80.00	80.027		467	
NO.100	100.00	99.834		369	
NO.106	106.00	105.802		187	
NO.120	120.00	119.809	220		
NO.140	140.00	139.794	236		
NO.160	160.00	159.623	624		
NO.180	180.00	179.314	912		
NO.200	200.00	199.264	734		
NO.220	220.00	219.265	506		
NO.240	240.00	239.414	26		
NO.260	260.00	259.305	128		
NO.265	265.00	264.305	95		
NO.280	280.00	279.305		5	
NO.290	290.00	289.295		56	
NO.300	300.00	299.266		86	
NO.320	320.00	319.224		88	
NO.340	340.00	339.236		145	
NO.345	345.00	344.254		201	
NO.360	360.00	359.324		229	
NO.380	380.00	379.383		167	
NO.394	394.00	393.469		160	
NO.415	415.00	414.364		507	
NO.440	440.00	439.417	150		
NO.460	460.00	459.415		72	
NO.480	480.00	479.425		850	
NO.500	500.00	500.027		2251	
NO.505	505.00	505.294		1353	
NO.514.52	514.52	515.012		254	
NO.524.52	524.52	525.020		±0	

紅葉川線形図

(A1) S=1: 500
(A3) S=1:1000

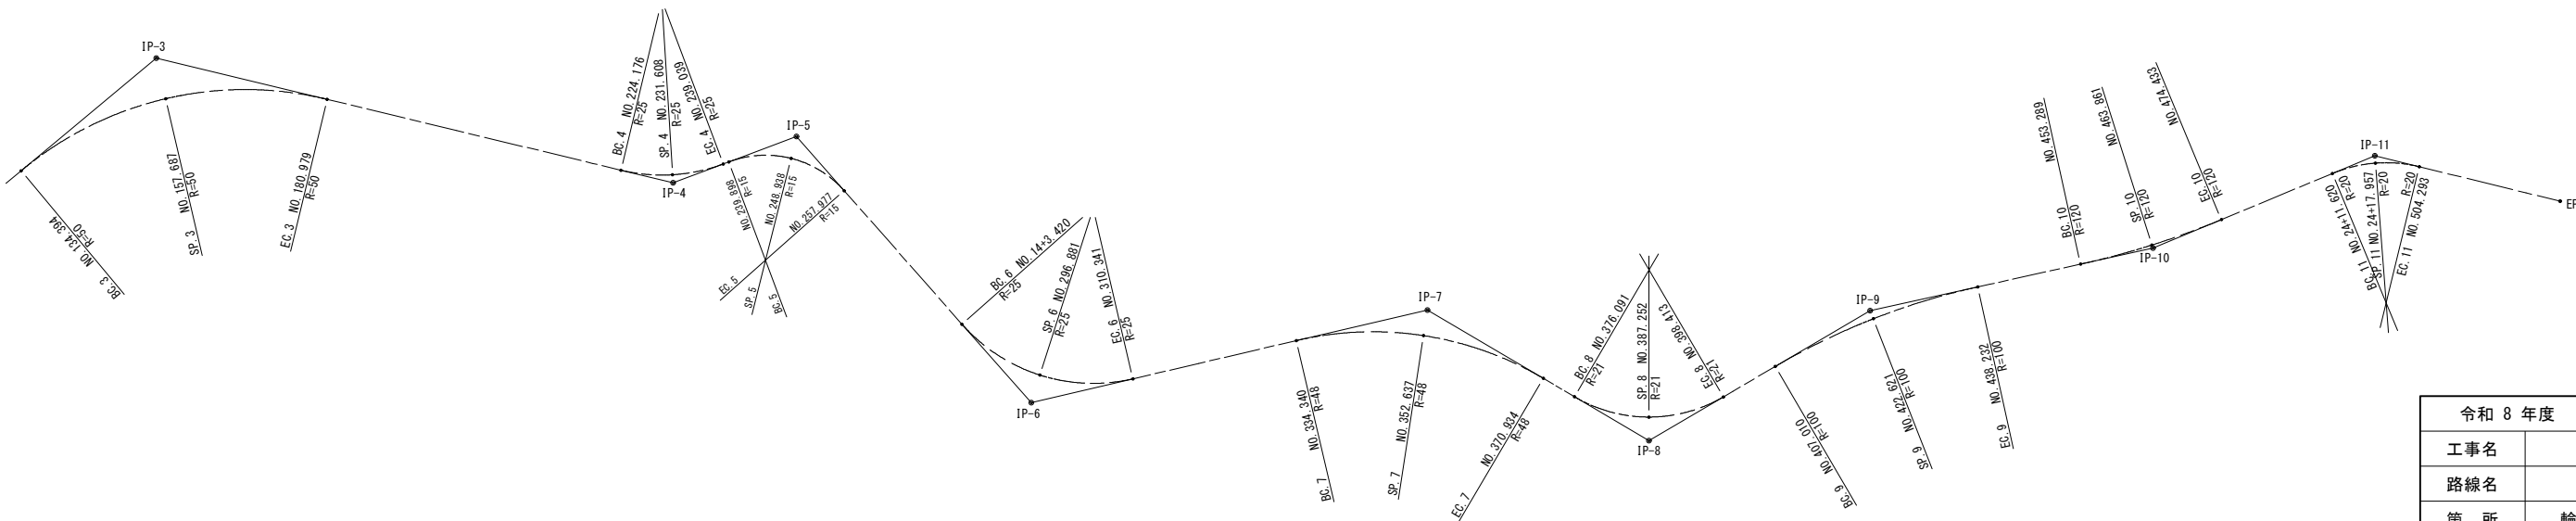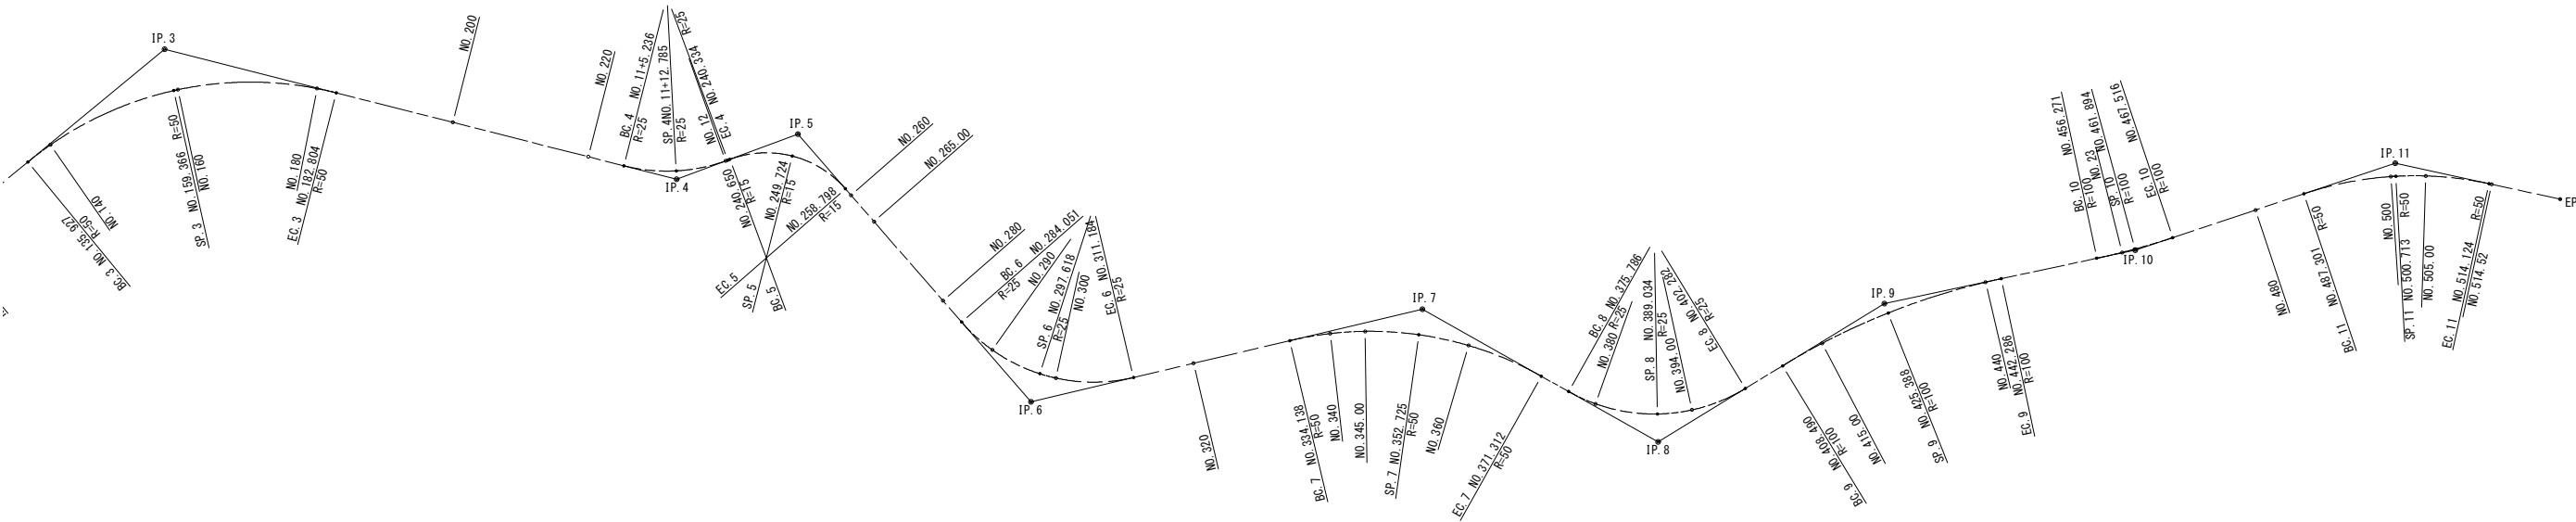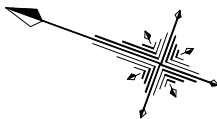

令和 8 年度	
工事名	河川災害復旧工事
路線名	普通河川 紅葉川
箇所	輪島市 市ノ瀬町 地内
図名	紅葉川線形図
縮尺	(A1) S=1: 500 (A3) S=1:1000
図面番号	14 / 14 枚の内
輪 島 市	