



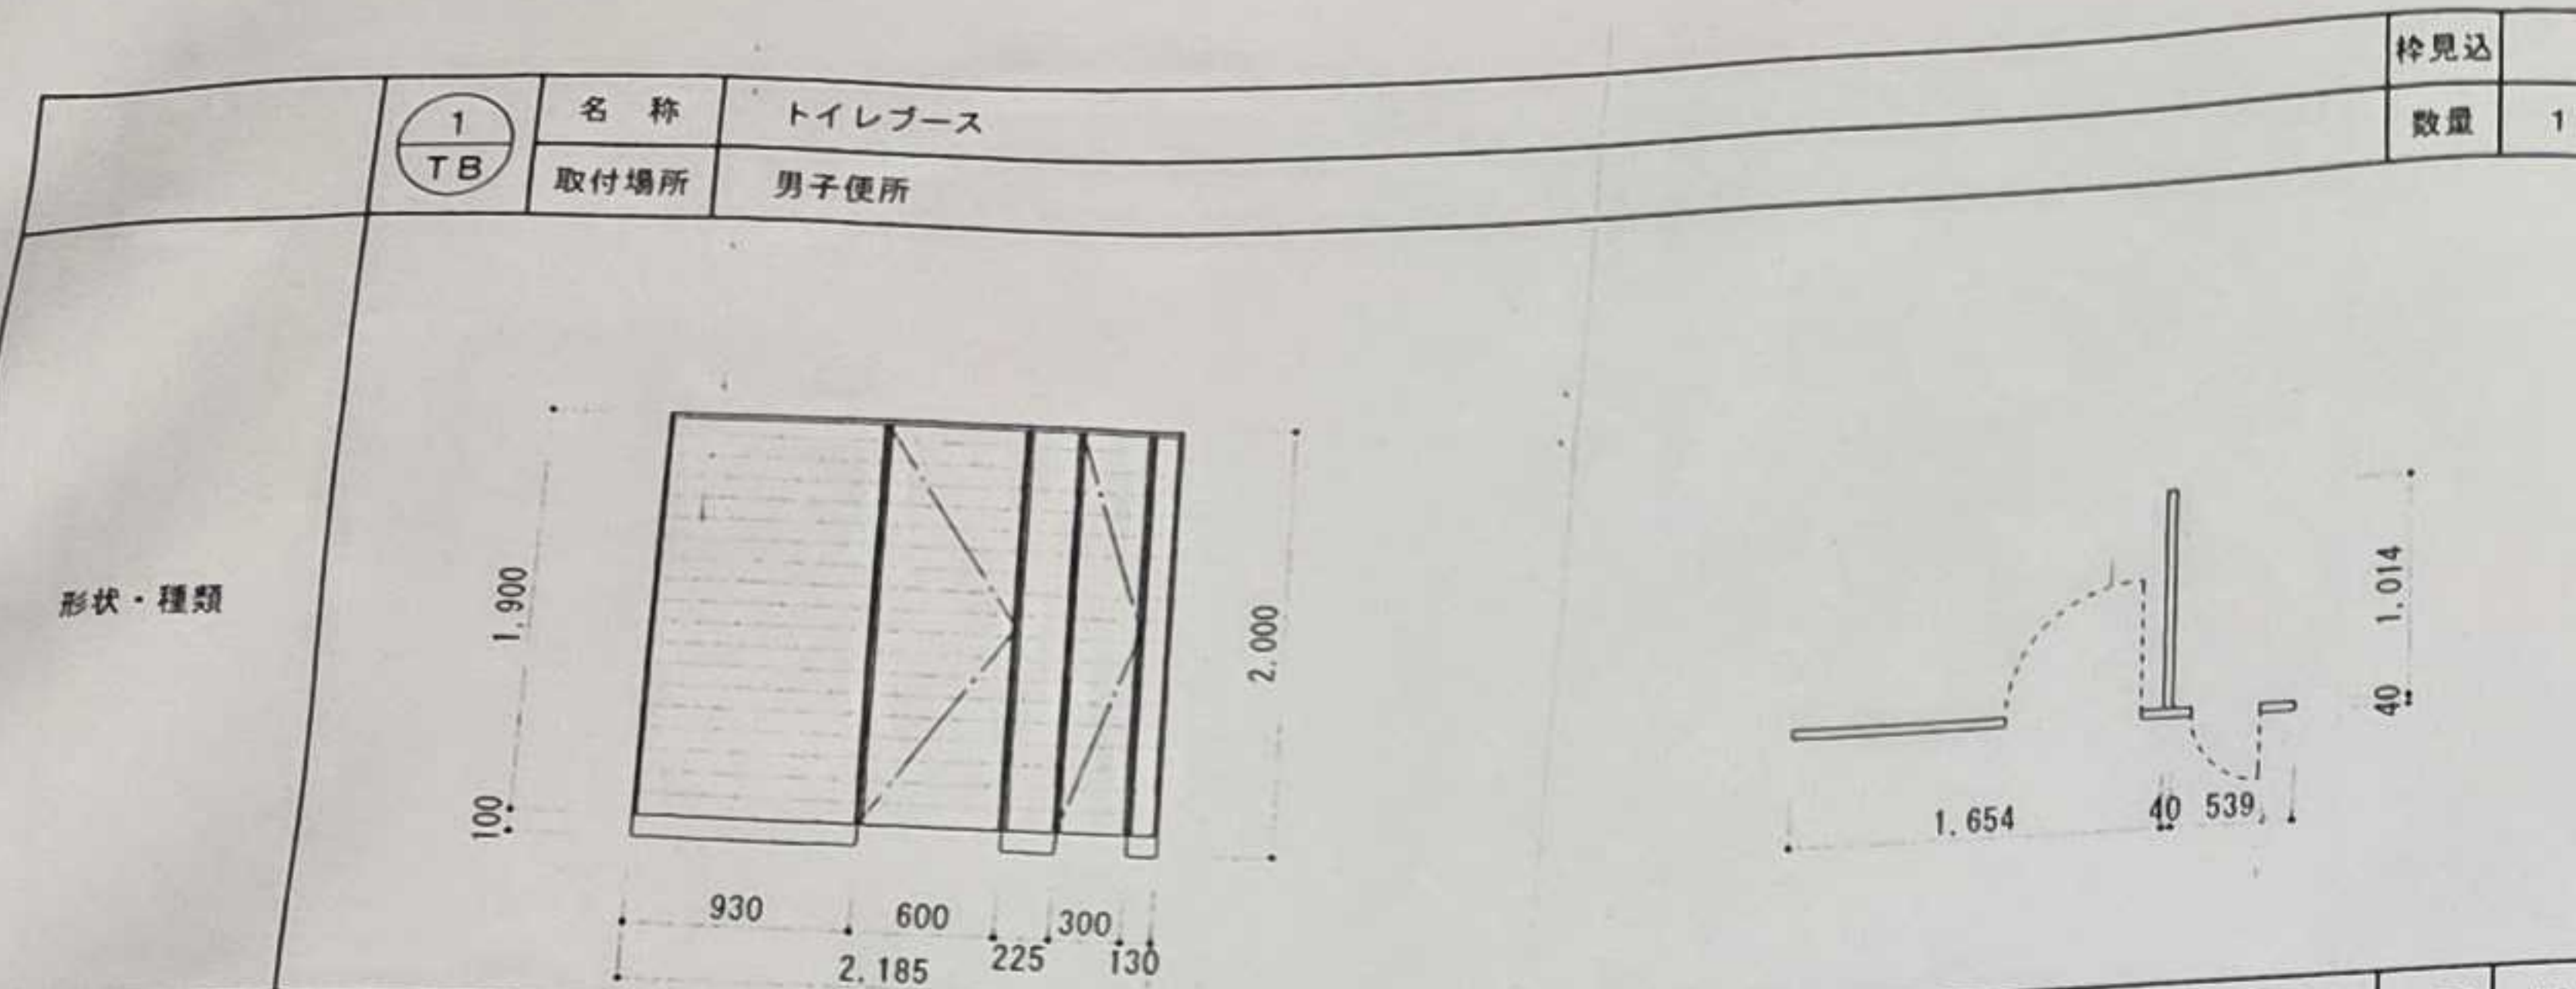


建具材質仕上	能登ヒバ WP塗り、小口・ステンレス焼付塗装	建具見込	40
ガラス			
付属金物	ラバトリールヒンジ、表示錠、開錠ぎ、取手、ステンレス製巾木、非常閉鎖装置付内装錠		
備考			

4	名称	トイレブース	枠見込	名称	枠見込
TB	取付場所	女子便所	数量 1	取付場所	数量

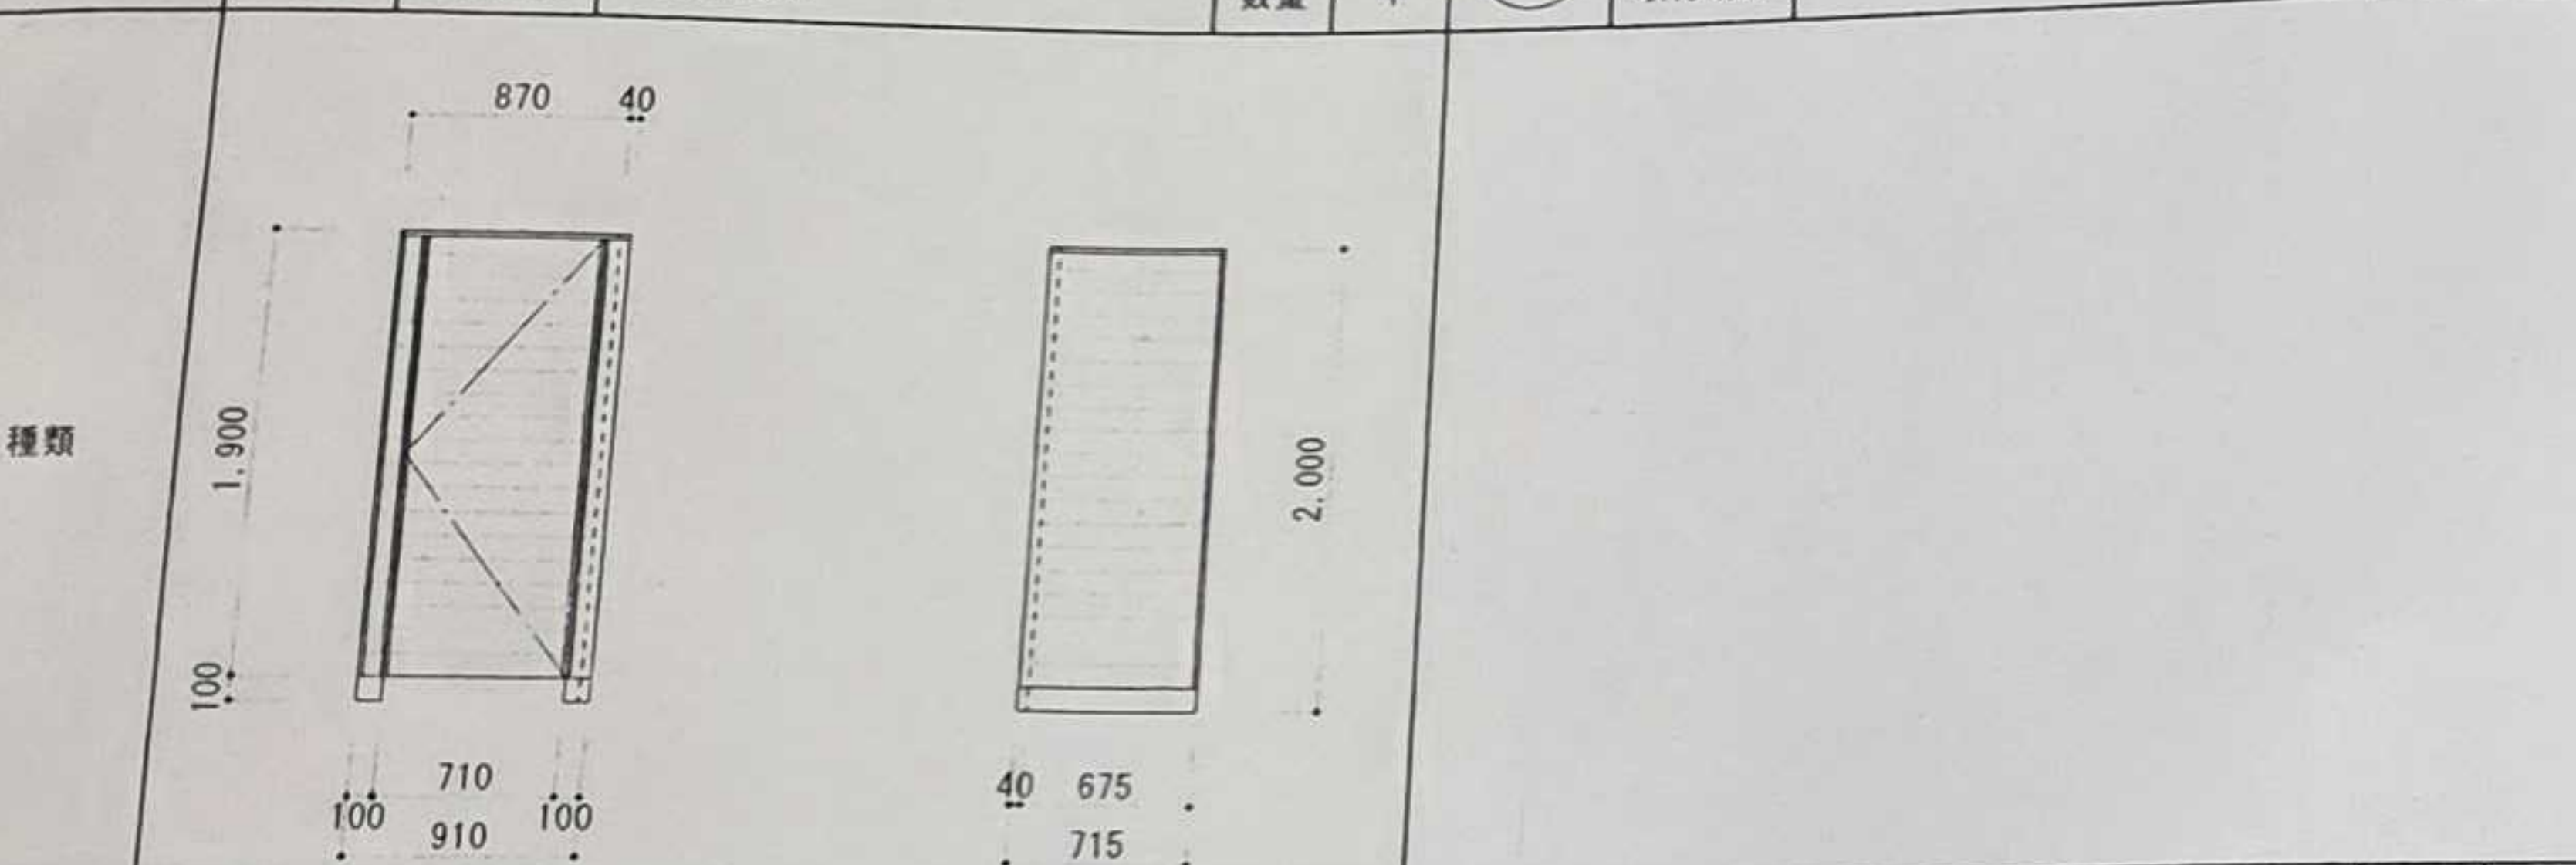


建具材質仕上	能登ヒバ WP塗り、小口・ステンレス焼付塗装	建具見込	40
ガラス			
付属金物	ラバトリールヒンジ、開錠ぎ、取手、ステンレス製巾木		
備考			

名称	枠見込	名称	枠見込	名称	枠見込
取付場所	数量	取付場所	数量	取付場所	数量

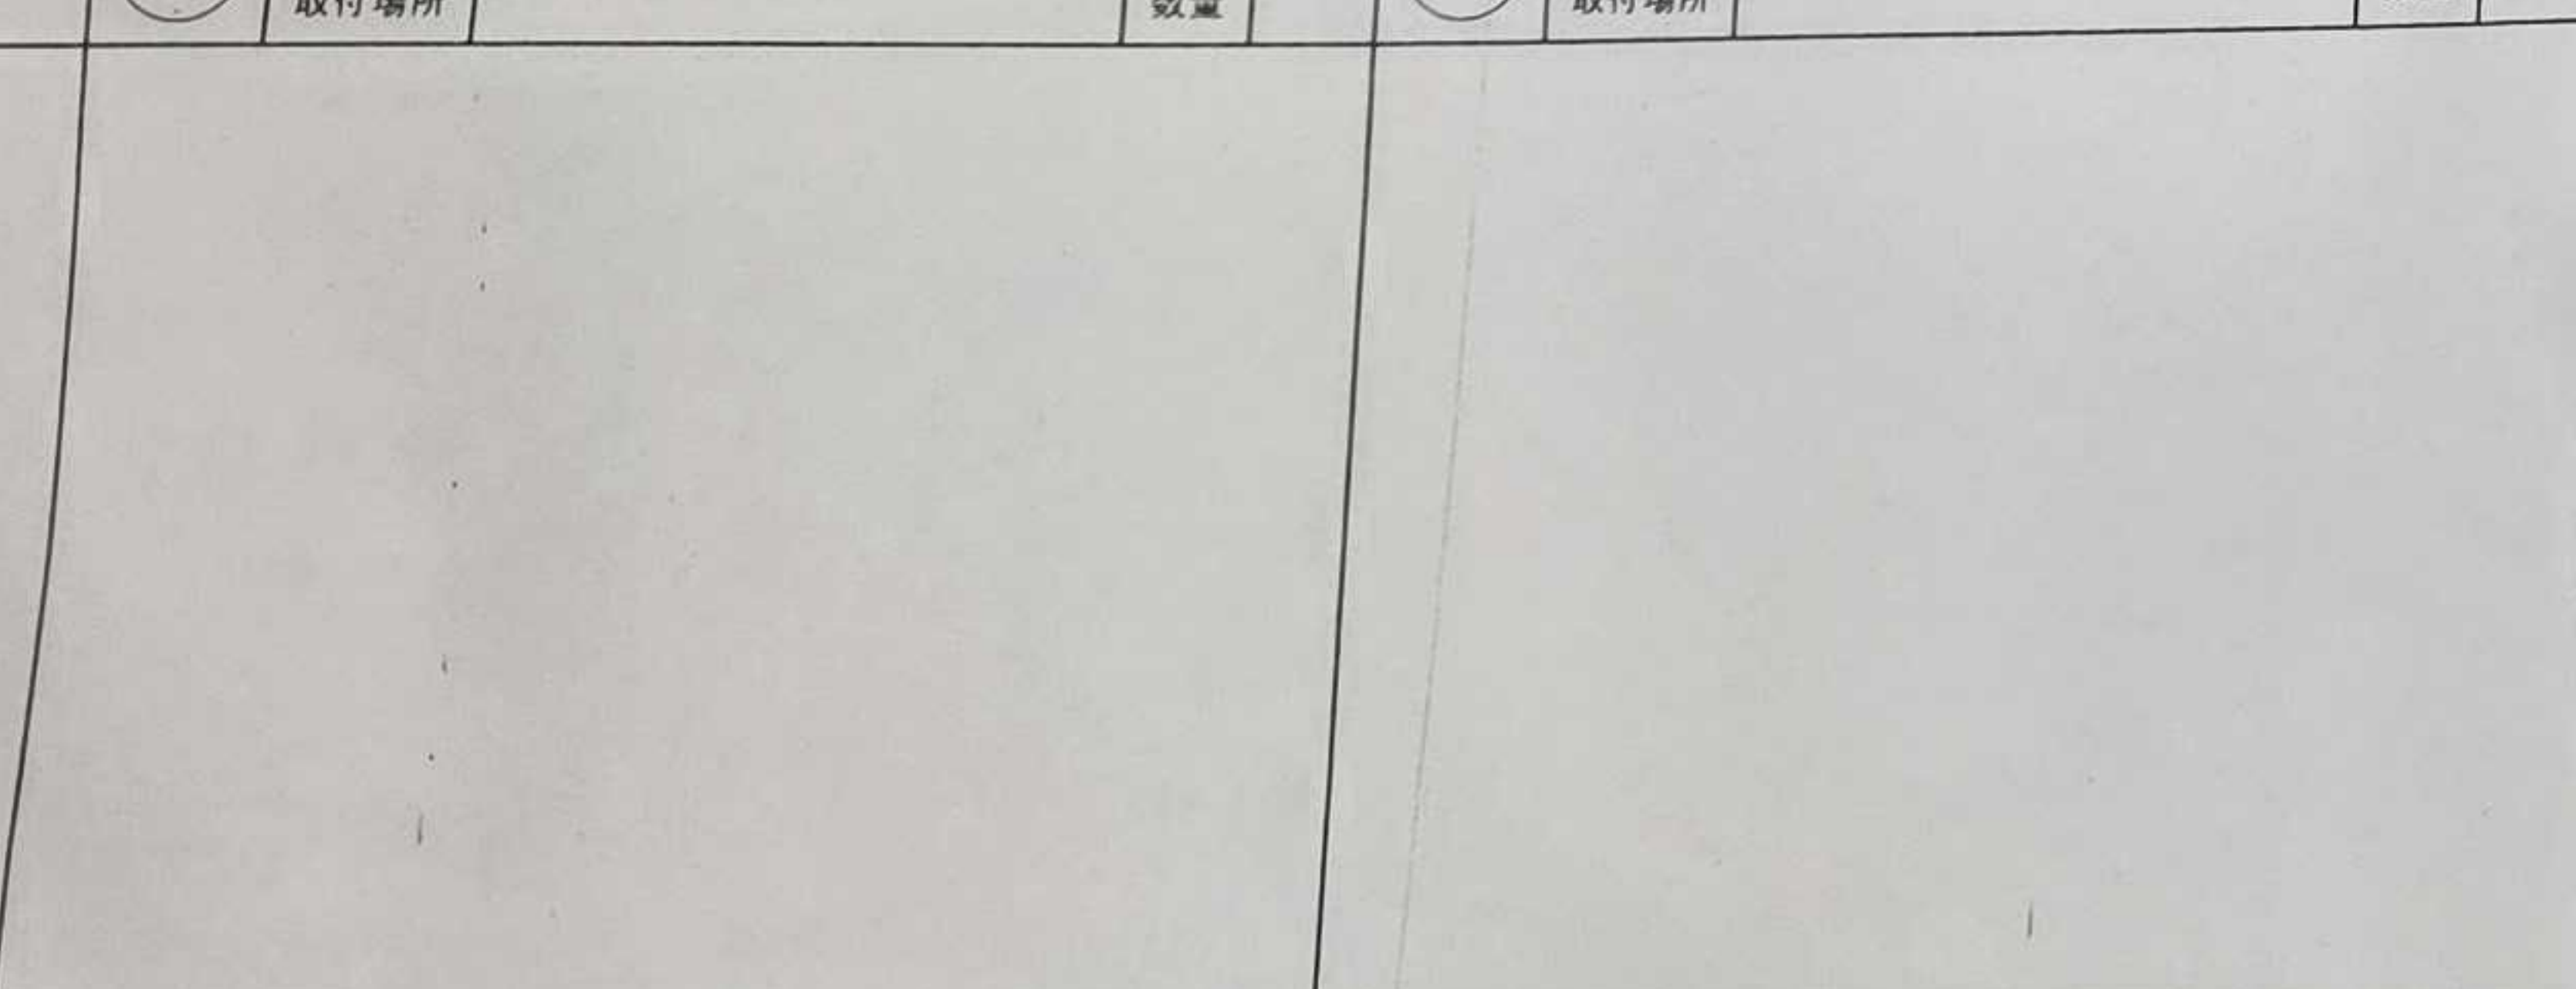


建具材質仕上		建具見込	
ガラス			
付属金物			
備考			

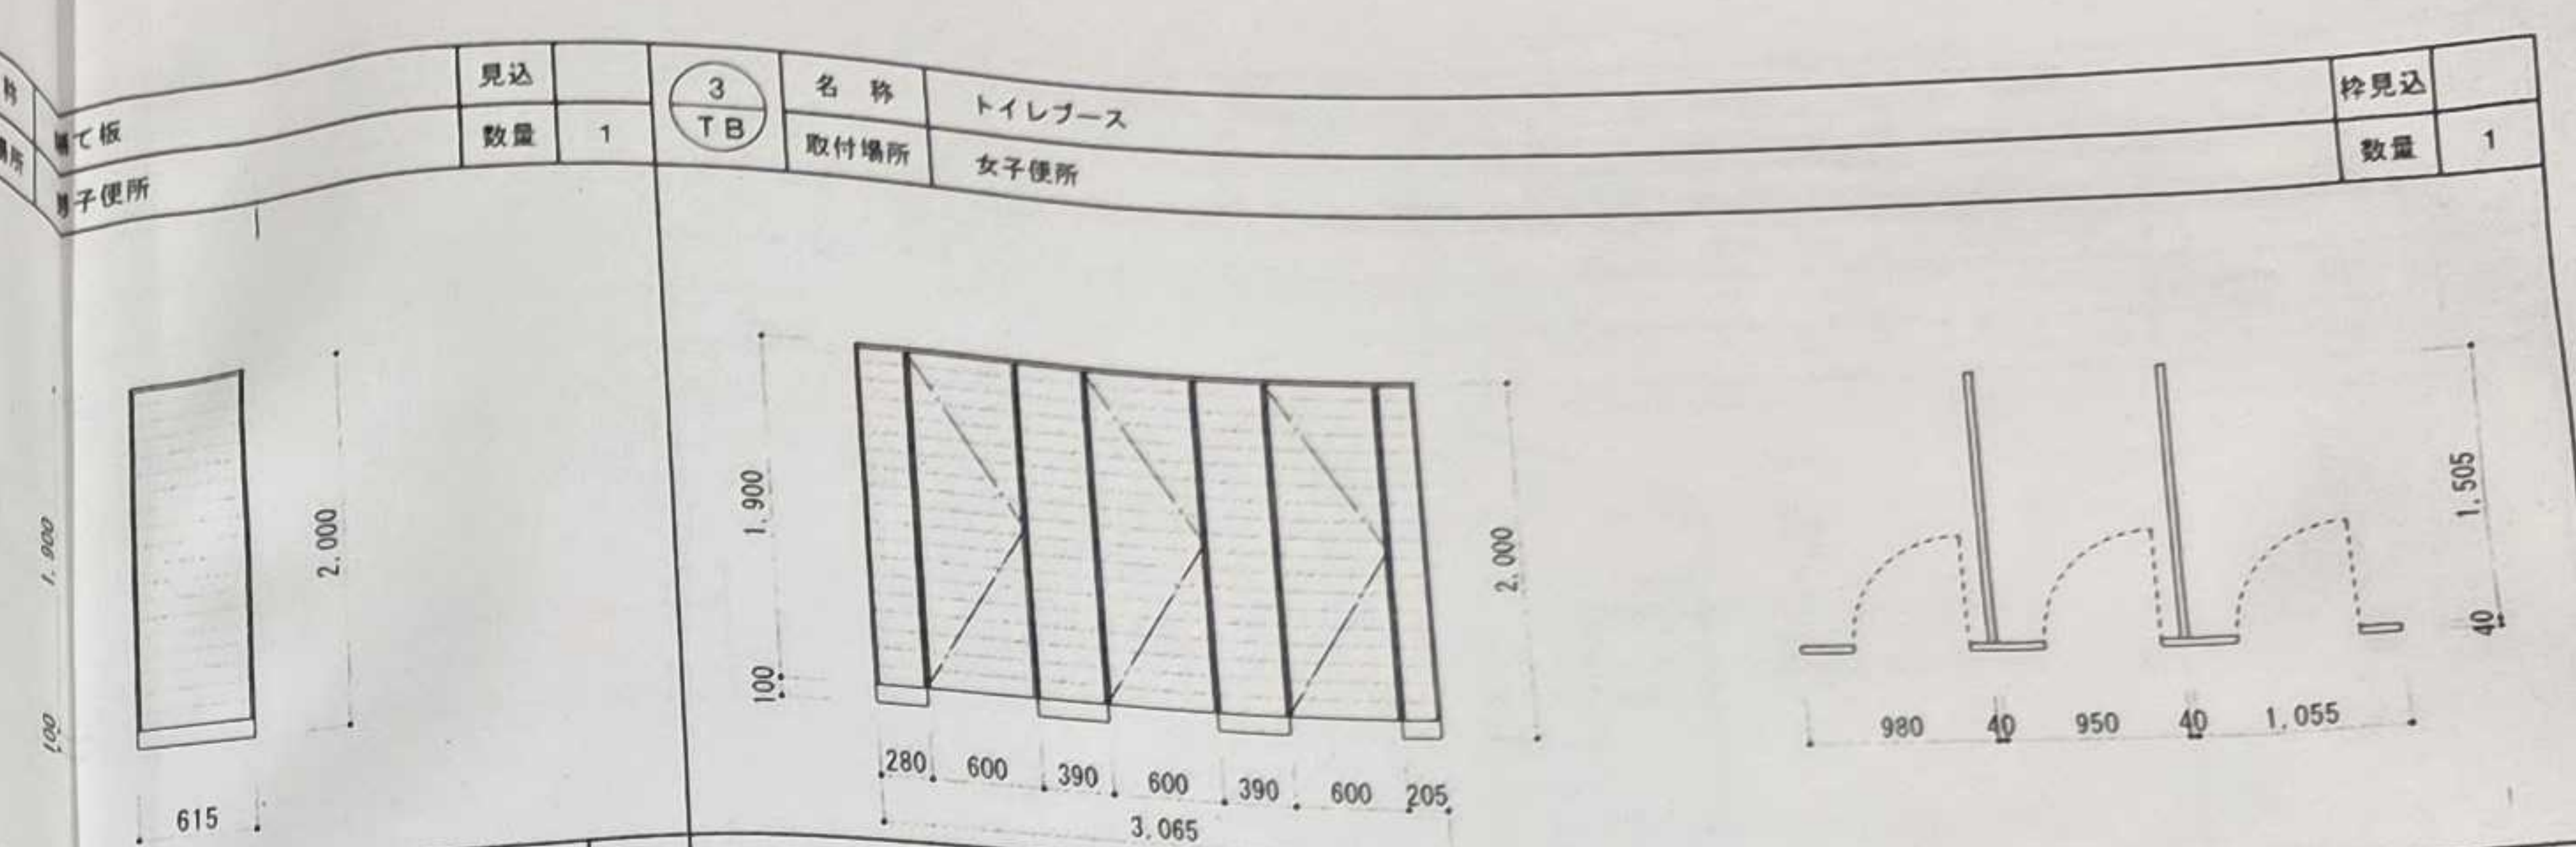


建具材質仕上	能登ヒバ WP塗り、小口・ステンレス焼付塗装	建具見込	40
ガラス			
付属金物	ラバトリールヒンジ、表示錠、開錠ぎ、取手、ステンレス製巾木、非常閉鎖装置付内装錠		
備考			

見込	名称	枠見込	見込	名称	枠見込
数量	取付場所	数量	数量	取付場所	数量

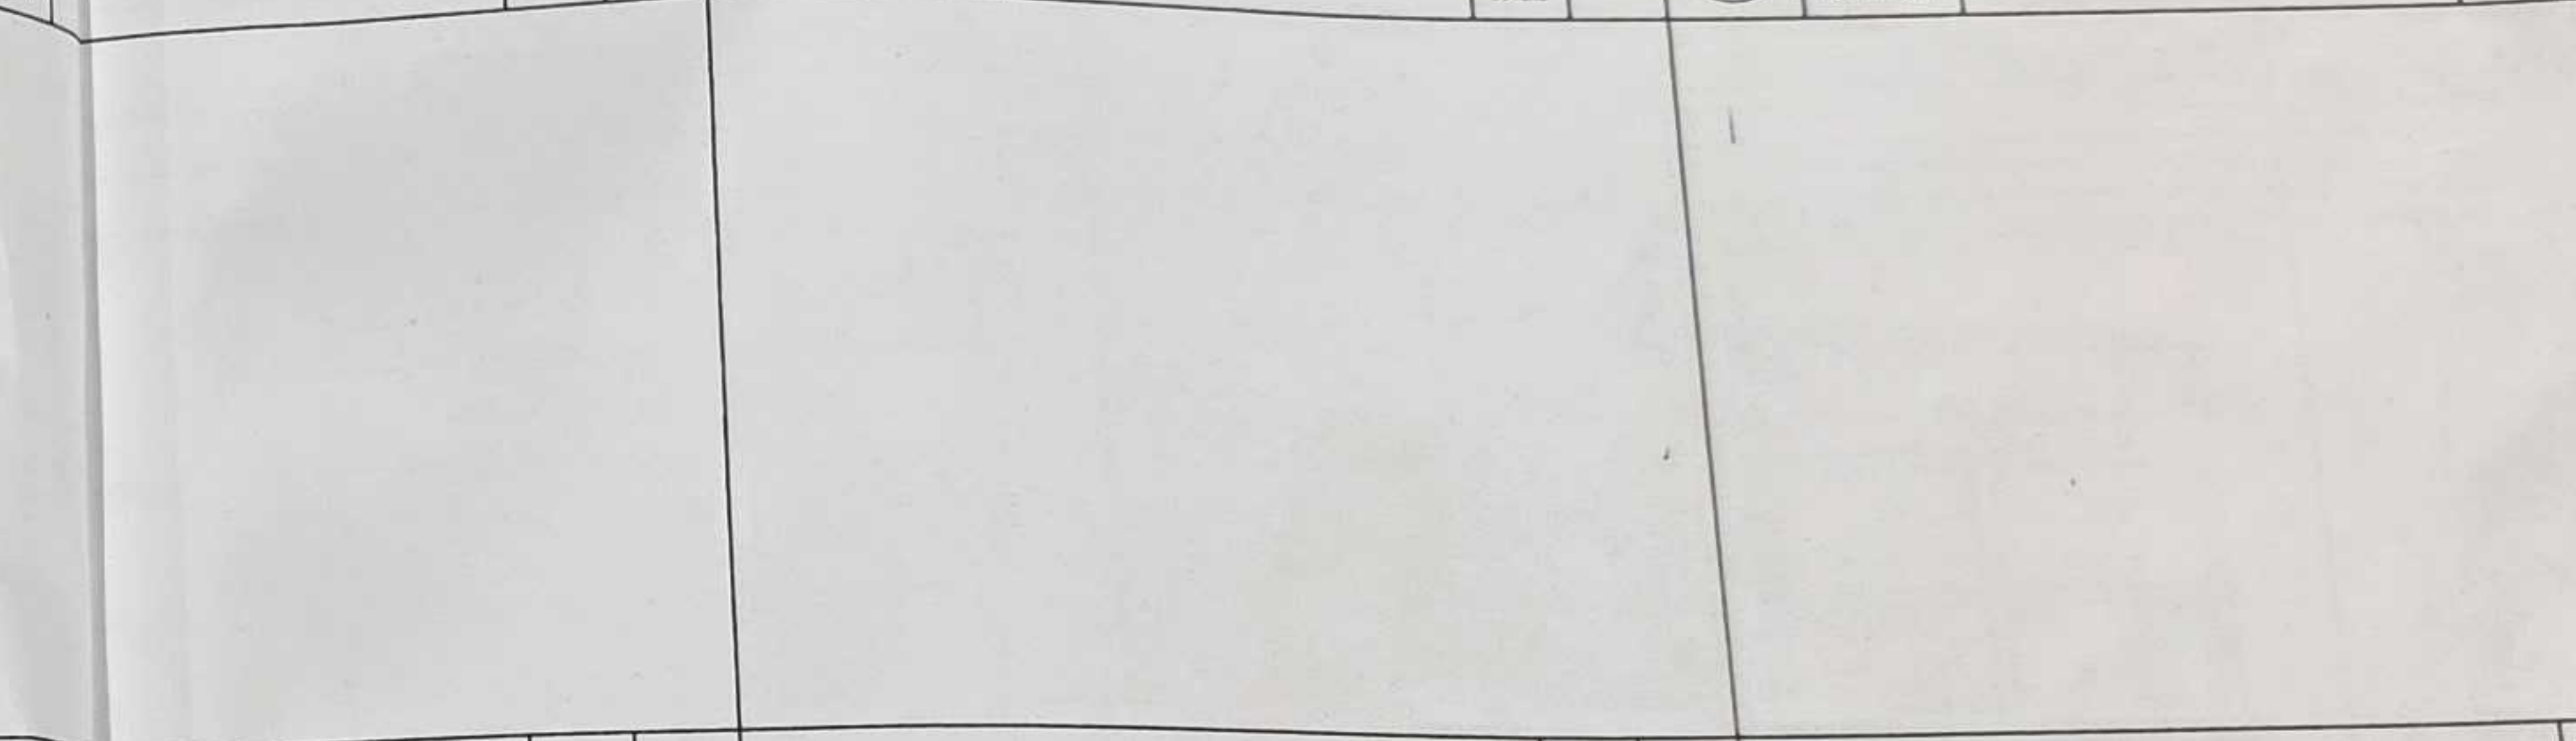

建具材質仕上		建具見込	
ガラス			
付属金物			
備考			

見込	名称	枠見込	見込	名称	枠見込
数量	取付場所	数量	数量	取付場所	数量

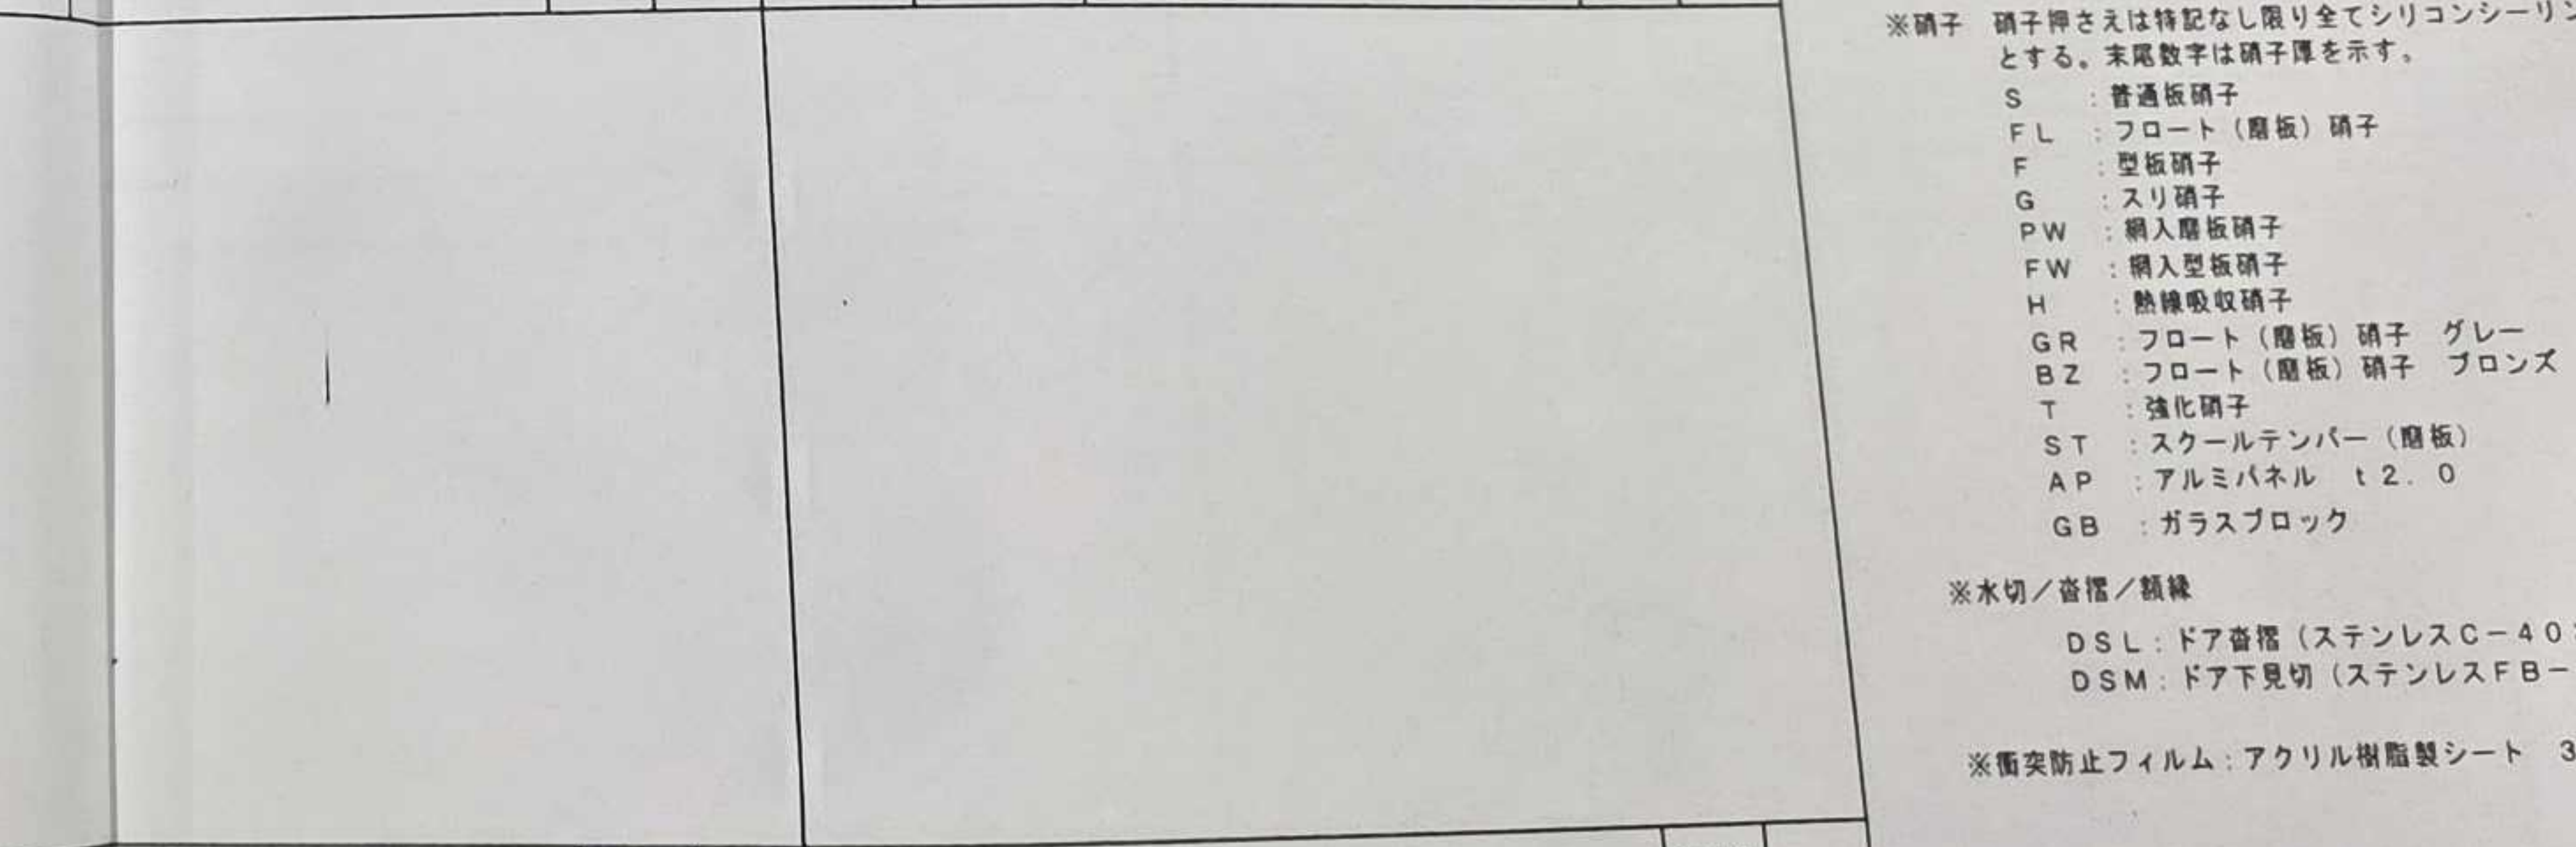

建具材質仕上		建具見込	
ガラス			
付属金物			
備考			

※硝子 硝子押さえは特記なし限り全てシリコンシーリングとする。未記数字は硝子厚を示す。
 S : 普通硝子
 FL : フロート（磨板）硝子
 F : 強化硝子
 G : スリ硝子
 PW : 網入磨板硝子
 FW : 網入強化硝子
 H : 熱線吸収硝子
 GR : フロート（磨板）硝子 グレー
 BZ : フロート（磨板）硝子 ブロンズ
 T : 強化硝子
 ST : スクールテンパー（磨板）
 AP : アルミパネル t2.0
 GB : ガラスブロック

※水切／窓／網線
 DSL : ドア番線（ステンレスC-40×20×2）
 DSM : ドア下見切（ステンレスFB-6×20）

※衝突防止フィルム：アクリル樹脂製シート 35φ（両面張り）

符号	1 K	名称	ミニキッチン	数量	1	2 K	名称	カウンター	数量	1
仕上・材料	ステンレス流し台、電気コンロ台（単相200V）、吊り戸棚、フード、水切り棚 島板：タイタニウム板 t=6 EP塗り					天板：樹脂ヒバ集成材 ポリウレタン塗装				
金物										
備考										


符号	4 K	名称	収納棚	数量	1	5 K	名称	収納棚	数量	1
仕上・材料	棚板：杉板 t=12 柱：杉 90x90、横太受け：杉 45x80、横太：45x45 @360					棚板：杉板 t=12 柱：杉 90x90、横太受け：杉 45x80、横太：45x45 @360				
金物										
備考										

符号	6 K	名称	洗面化粧台	数量	1	7 K	名称	洗面化粧台	数量	1
仕上・材料	化粧鏡 t=5 1,690x875					化粧鏡 t=5 2,105x875				
金物										
備考										

符号	3 K	名称	ショーケース	数量	1
仕上・材料	天板・側面：強化ガラス t=4 ステンレスハカマ、ステンレス枠 (50x30・30x30) 手前板：プラスチック製、背面：メラミン化粧合板フラッシュ ステンレス製レール、ガラス取付シリンドー錠				
金物					
備考					

符号	6 K	名称	洗面化粧台	数量	2	7 K	名称	洗面化粧台	数量	1
仕上・材料	化粧鏡 t=5 1,690x875					化粧鏡 t=5 2,105x875				
金物										
備考										

符号	6 K	名称	洗面化粧台	数量	2	7 K	名称	洗面化粧台	数量	1
仕上・材料	化粧鏡 t=5 1,690x875					化粧鏡 t=5 2,105x875				
金物										
備考										


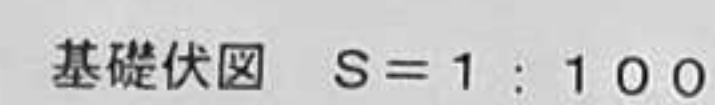


土間コンクリート、犬走り: t=150
D10 @200 (S) タテ・ヨコ共

表層地盤改良

(施工計画書提出の上施工し、工事は専門業者の責任)

1. 改良深さ：1000mm ピットグラフ
2. 改良範囲：基礎より原則1000mm（外部側）までの範囲（建物下全）
3. 改良材：六軸くり対応セメント系固相材
4. 添加量：100kg/m³（工事に先立ち現地資料による配合試験にて確認）
5. 改良工事に先立ち、スウェーデン式サウンディング試験5mを5箇所行い、監督員の指示により改良深さを決定する。
6. 品質管理は一軸圧縮試験にて行い、設計一軸圧縮強度は、 $q_u = 3 \text{ kgf/cm}^2$ とする。一軸圧縮試験は1ヶ所以上行う。（3本）

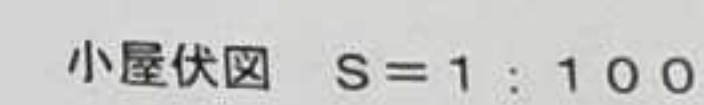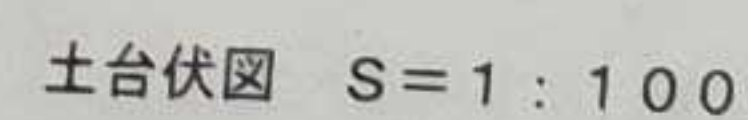

※注 特記なき桁・梁は120×180とする。

床組伏図凡例



A	土	台		120×120
B	1	階	柱	120×120 特記なきもの全て
		筋	通	105×105/2 クロス
		筋	通	105×105/2
		母	屋	120×120 (一部120×135)
		東		105×105
		火	打 ち 梁	105×105
		腕	木	105×105
		垂	木	45×75 @303

注 ※木材（見え掛かり部分）は全てWP塗りとする。


柱・土台・梁・桁・火打・束・母屋・棟木・垂木・間柱・胴縁は能登ヒバとする。
(土台はWP塗りとする)

各部材継手及金物仕様


土	台	継手一腰掛鎖継・仕口～隅部一片蟻掛・十字～大入蟻掛
管	柱	上下短ほど差し・平金物当て・カスガイ(C120)打ち
筋	違	横架材と柱に突付・筋違P(BP)№12締釘打ち
火	打	梁
		仕口一片蟻大入れ六角ボルト(M12)

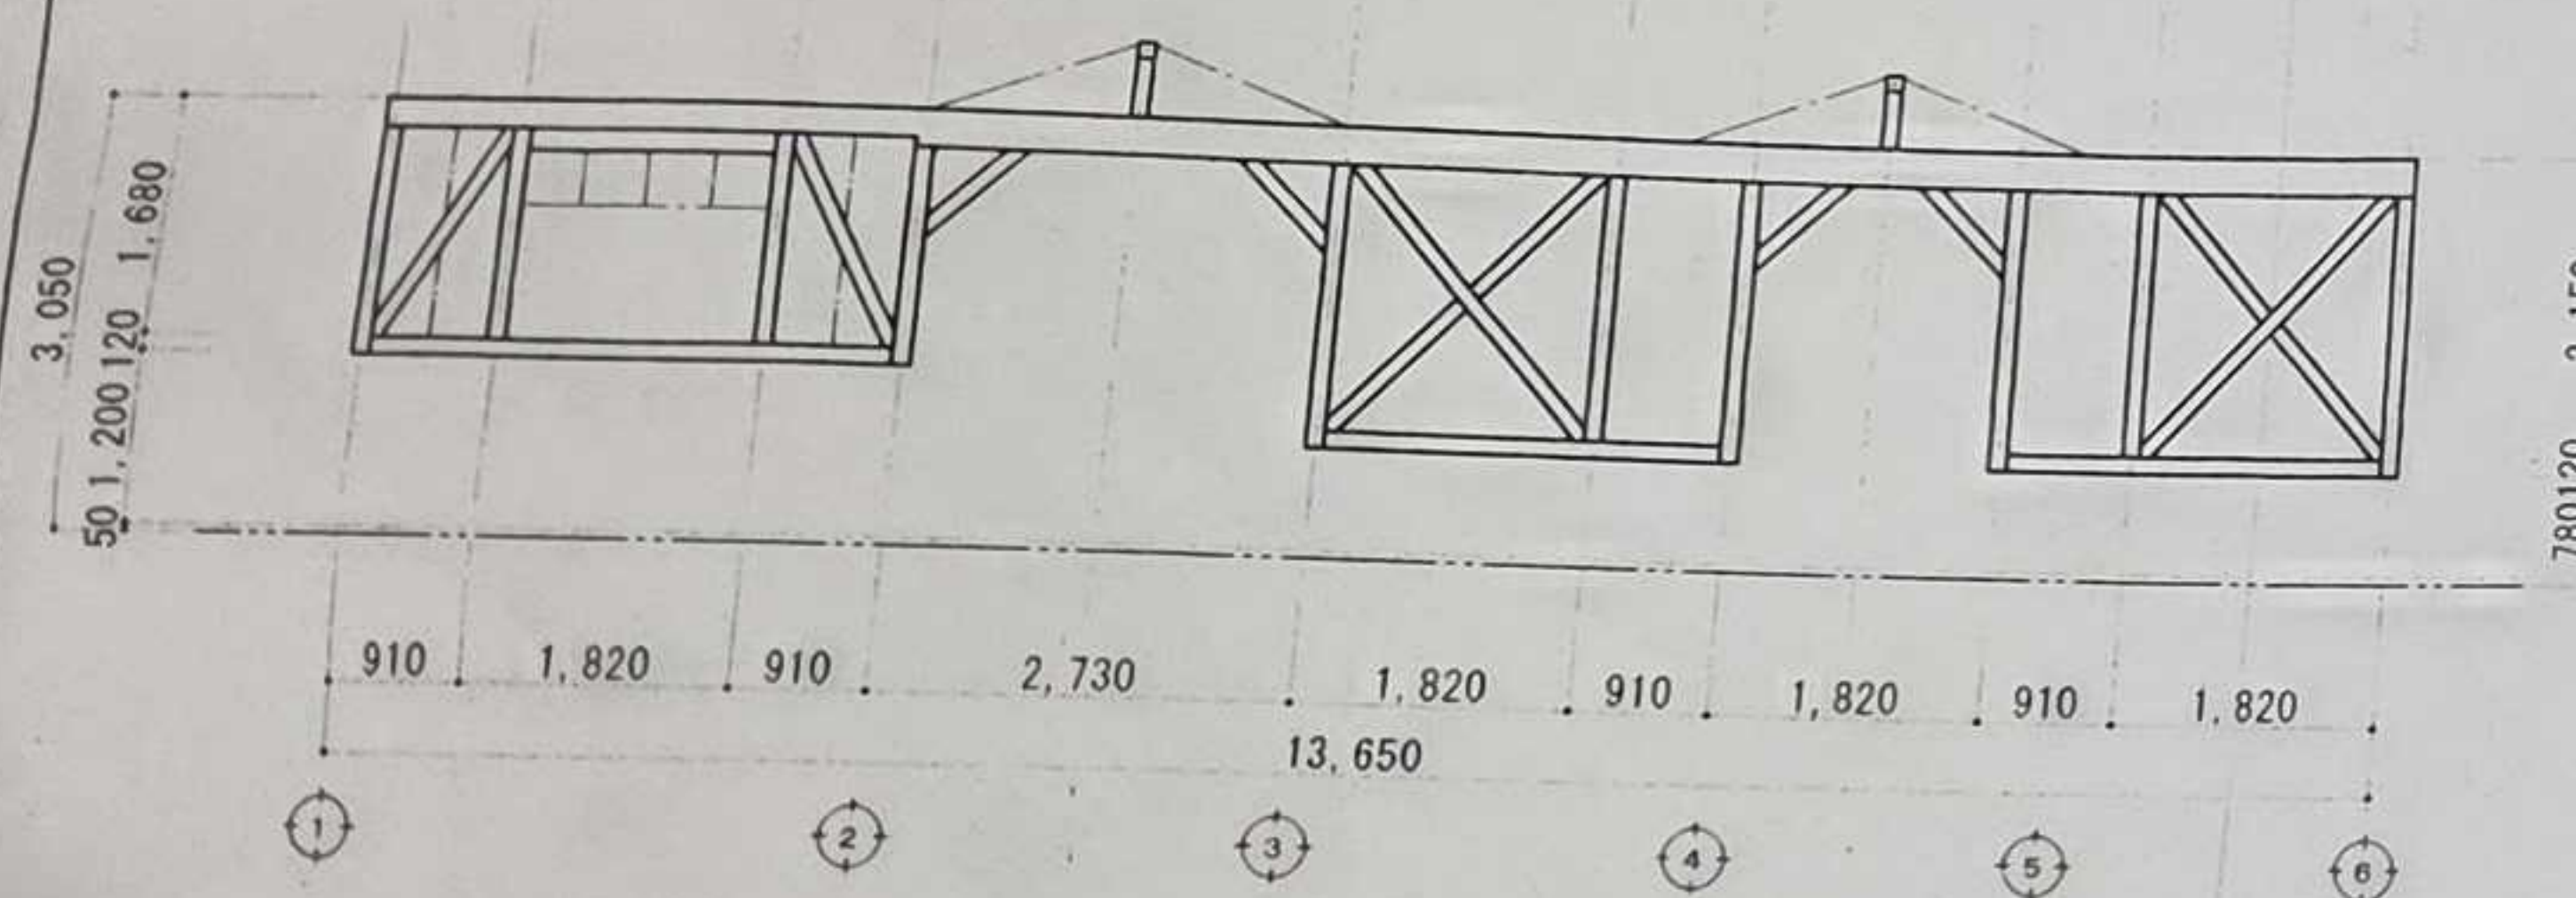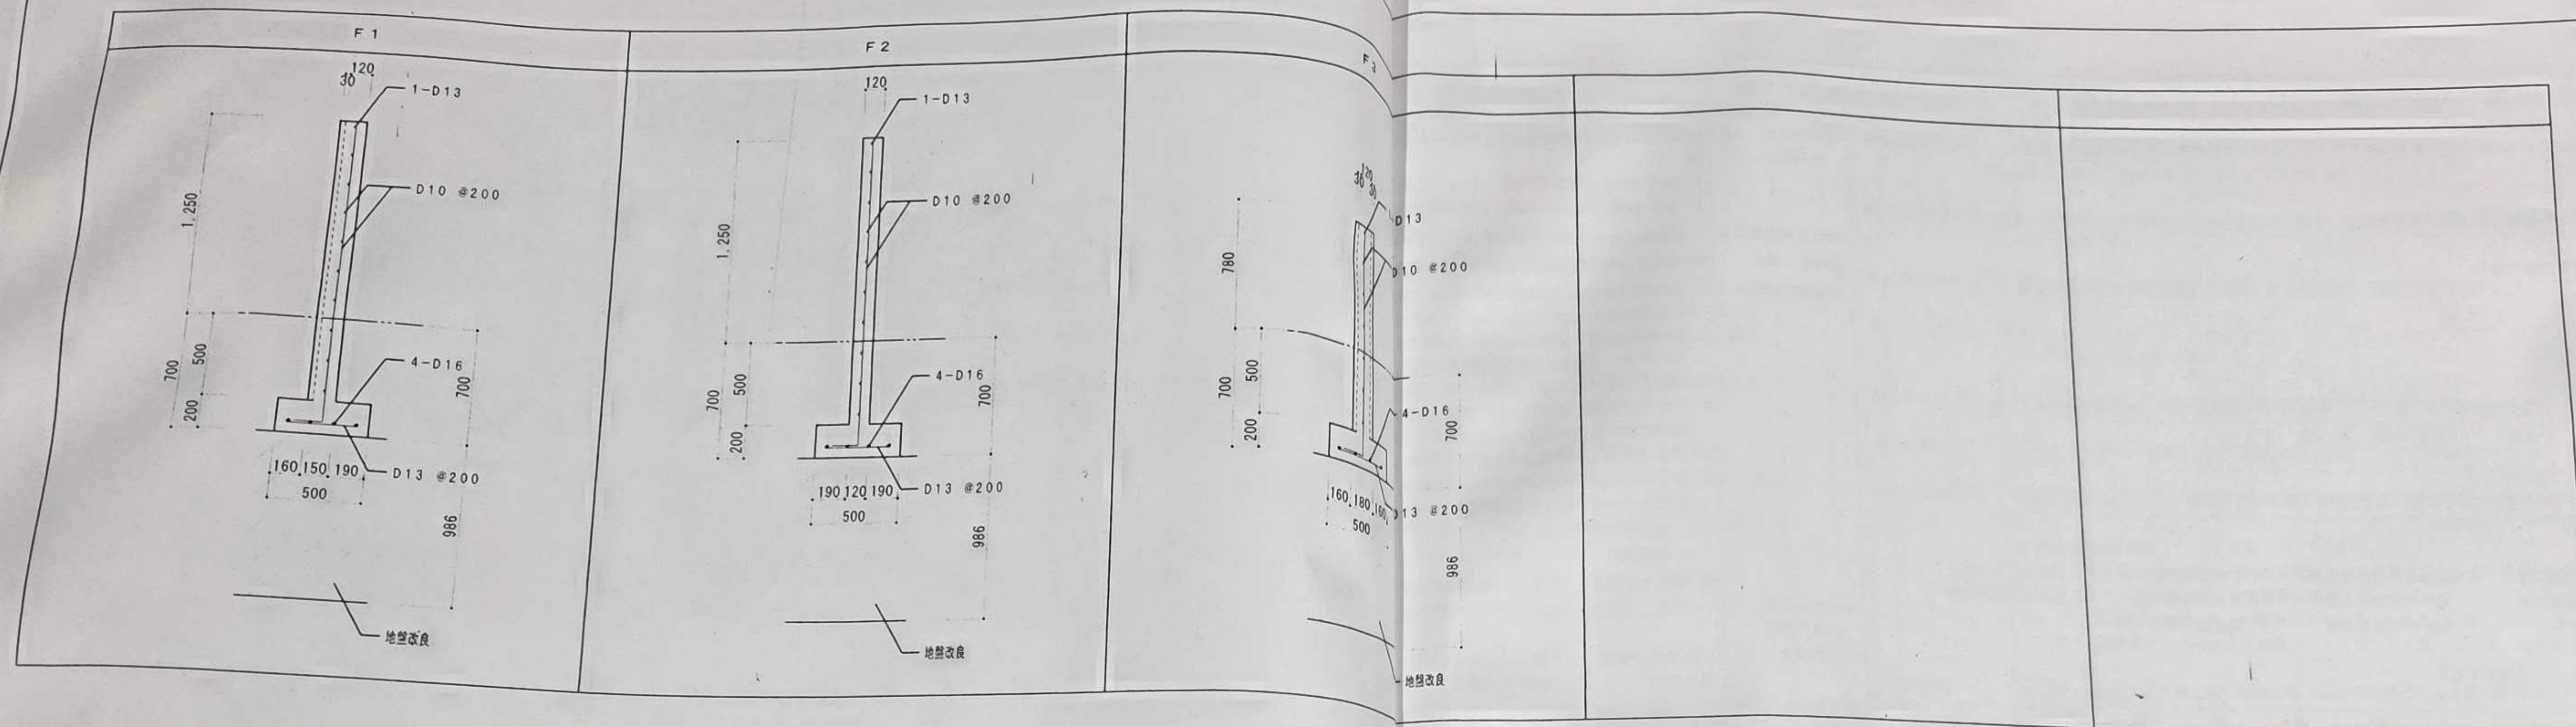


A通り軸組図 S=1:100

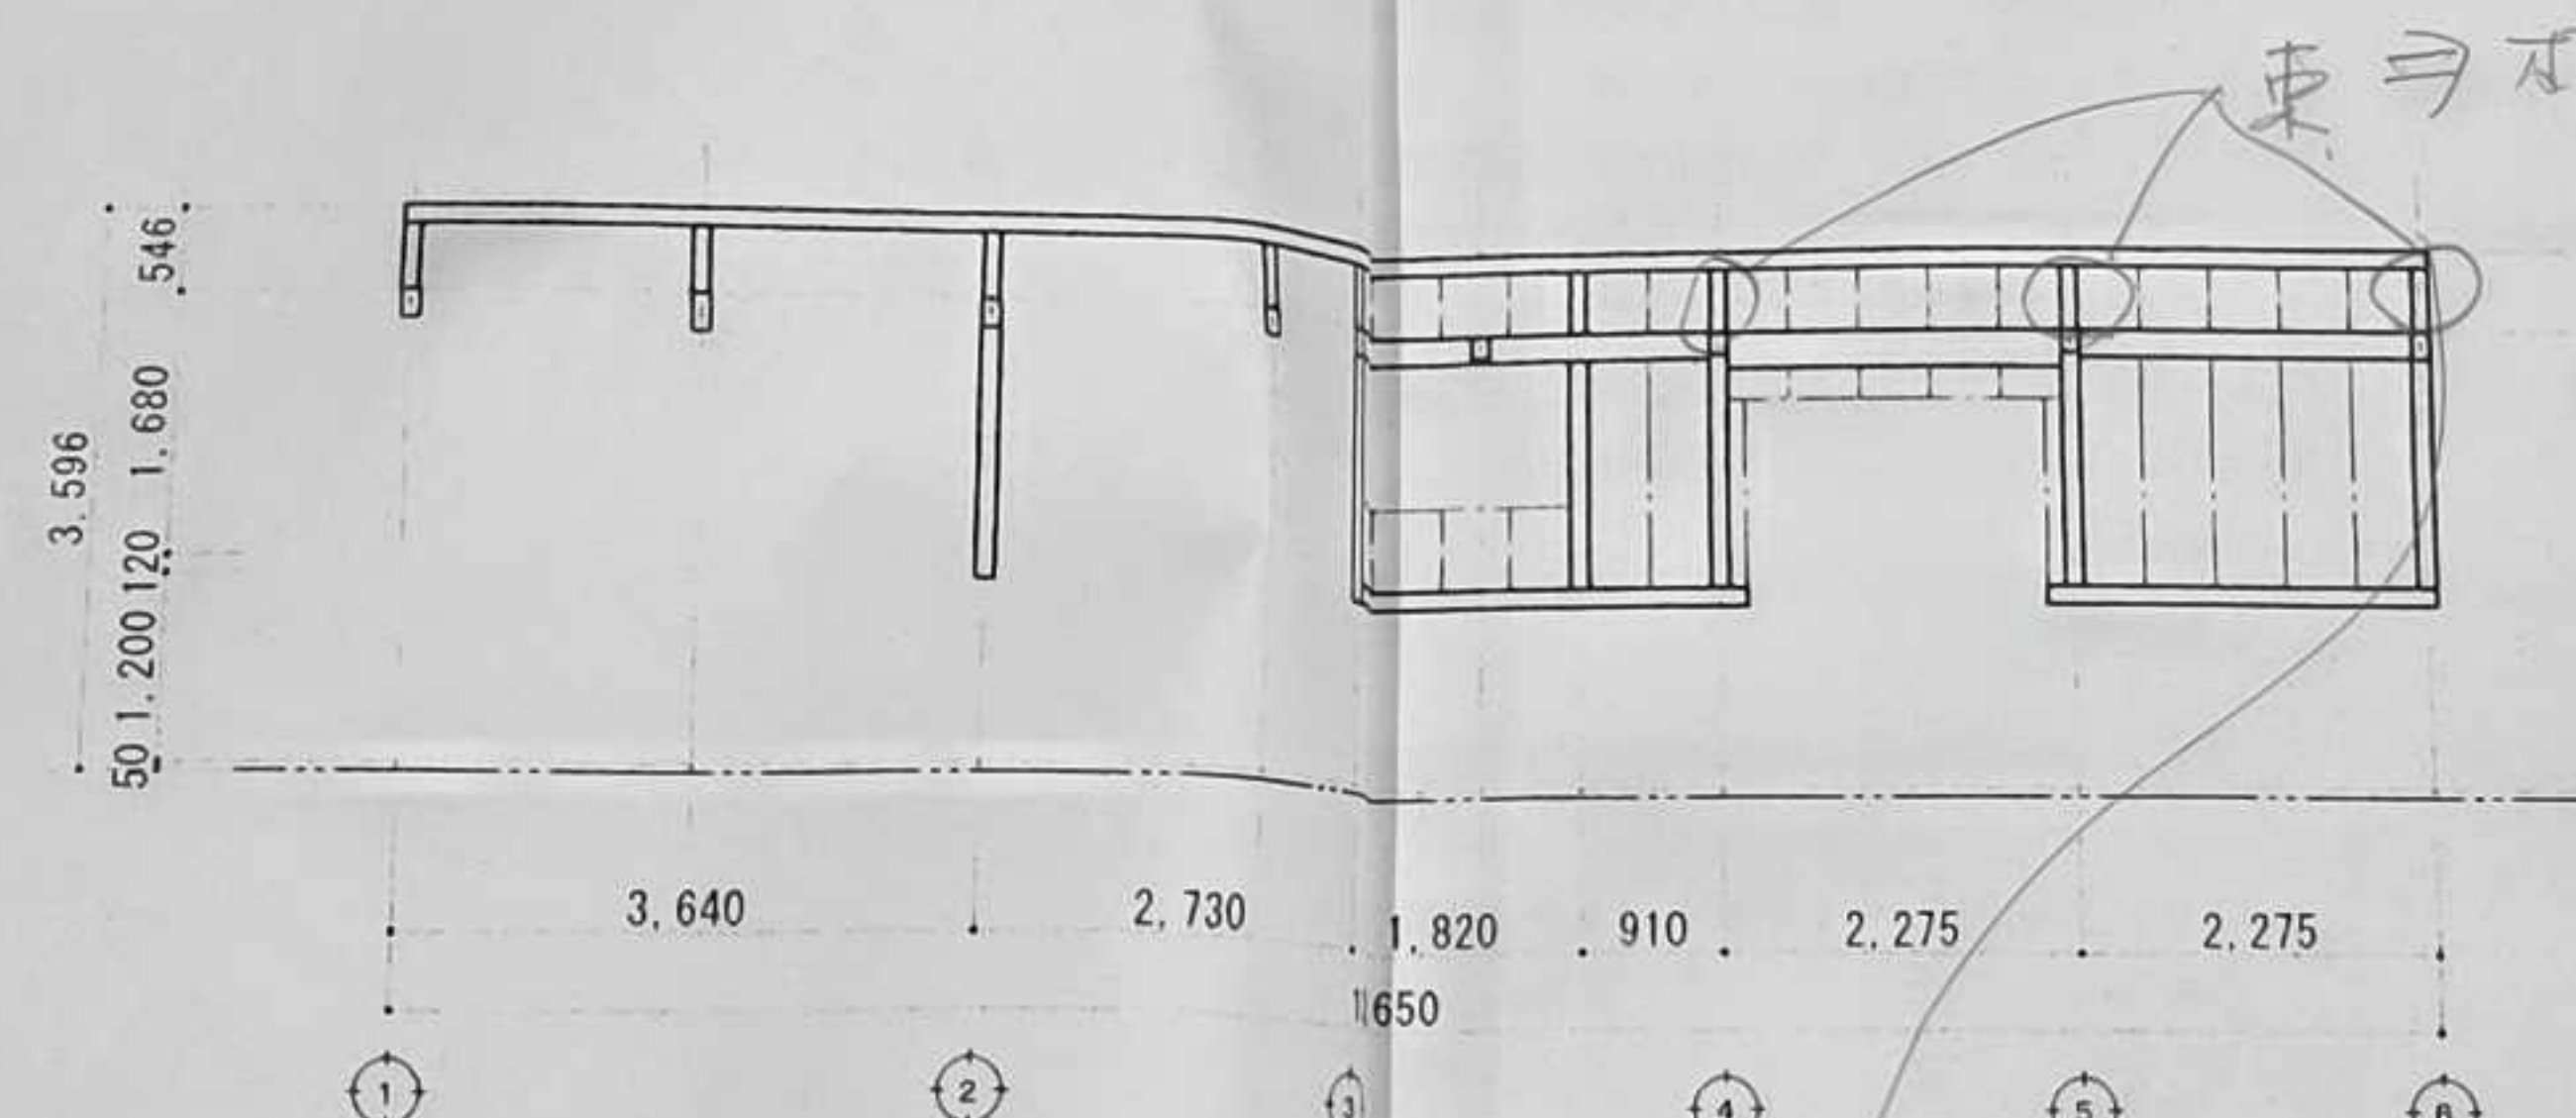


B通り軸組図 S=1:100

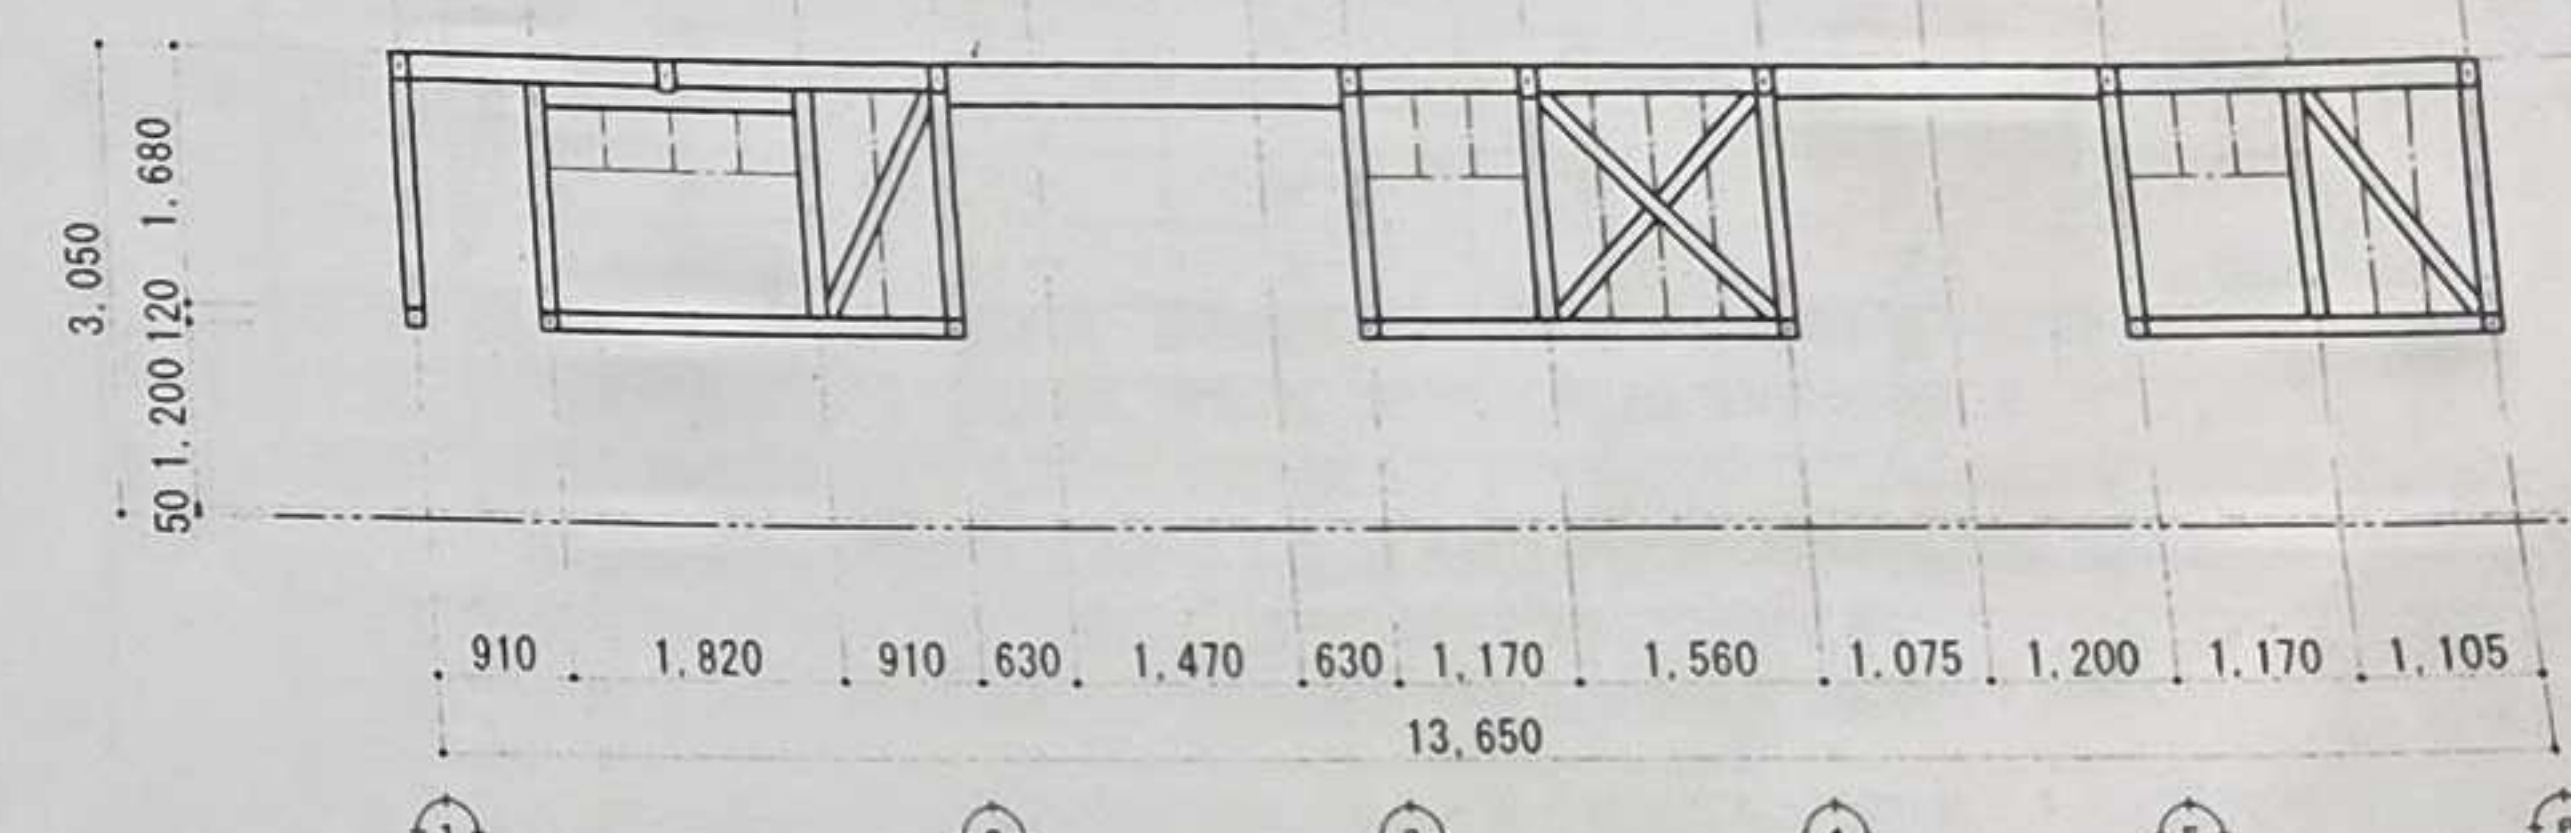


E通り軸組図 S=1:100

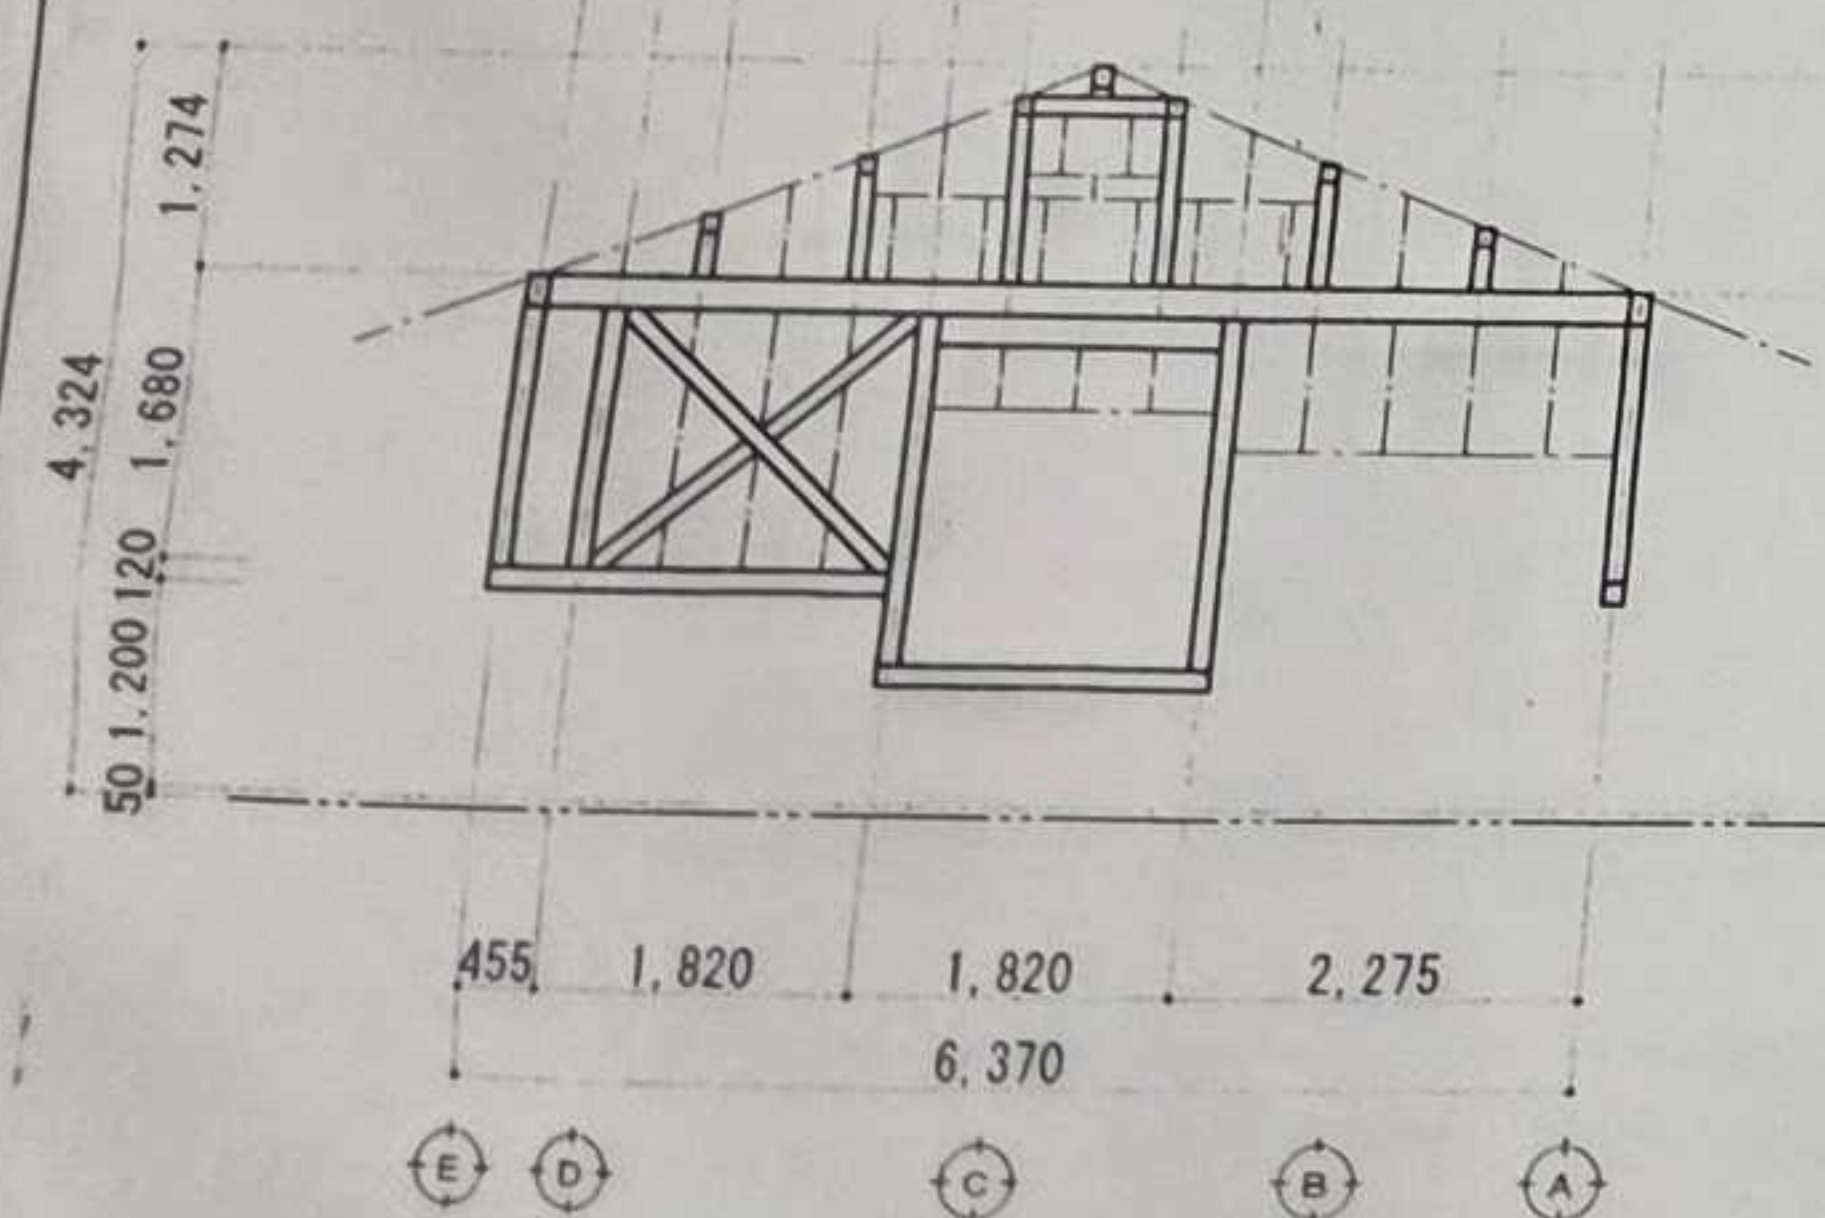


1通り軸組図 S=1:100

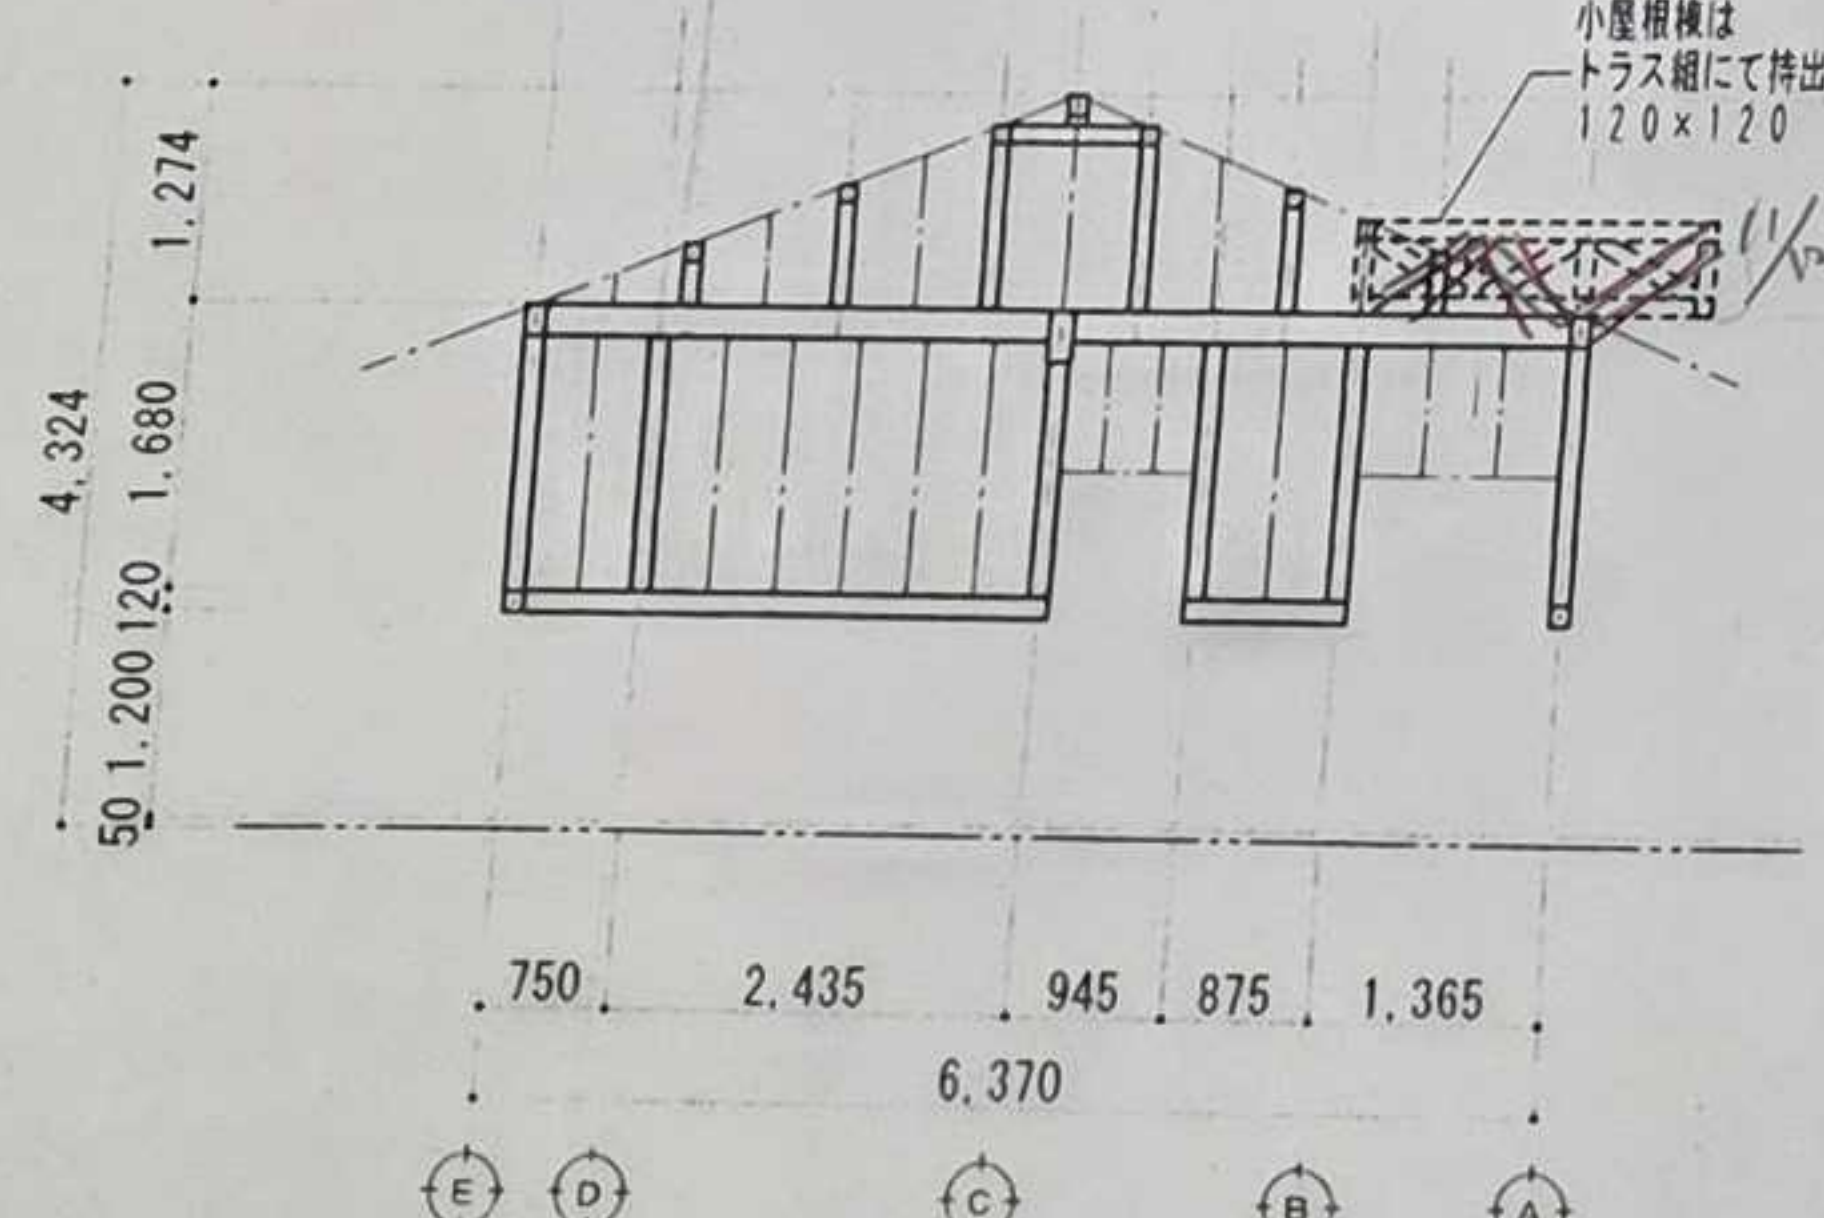


2通り軸組図 S=1:100

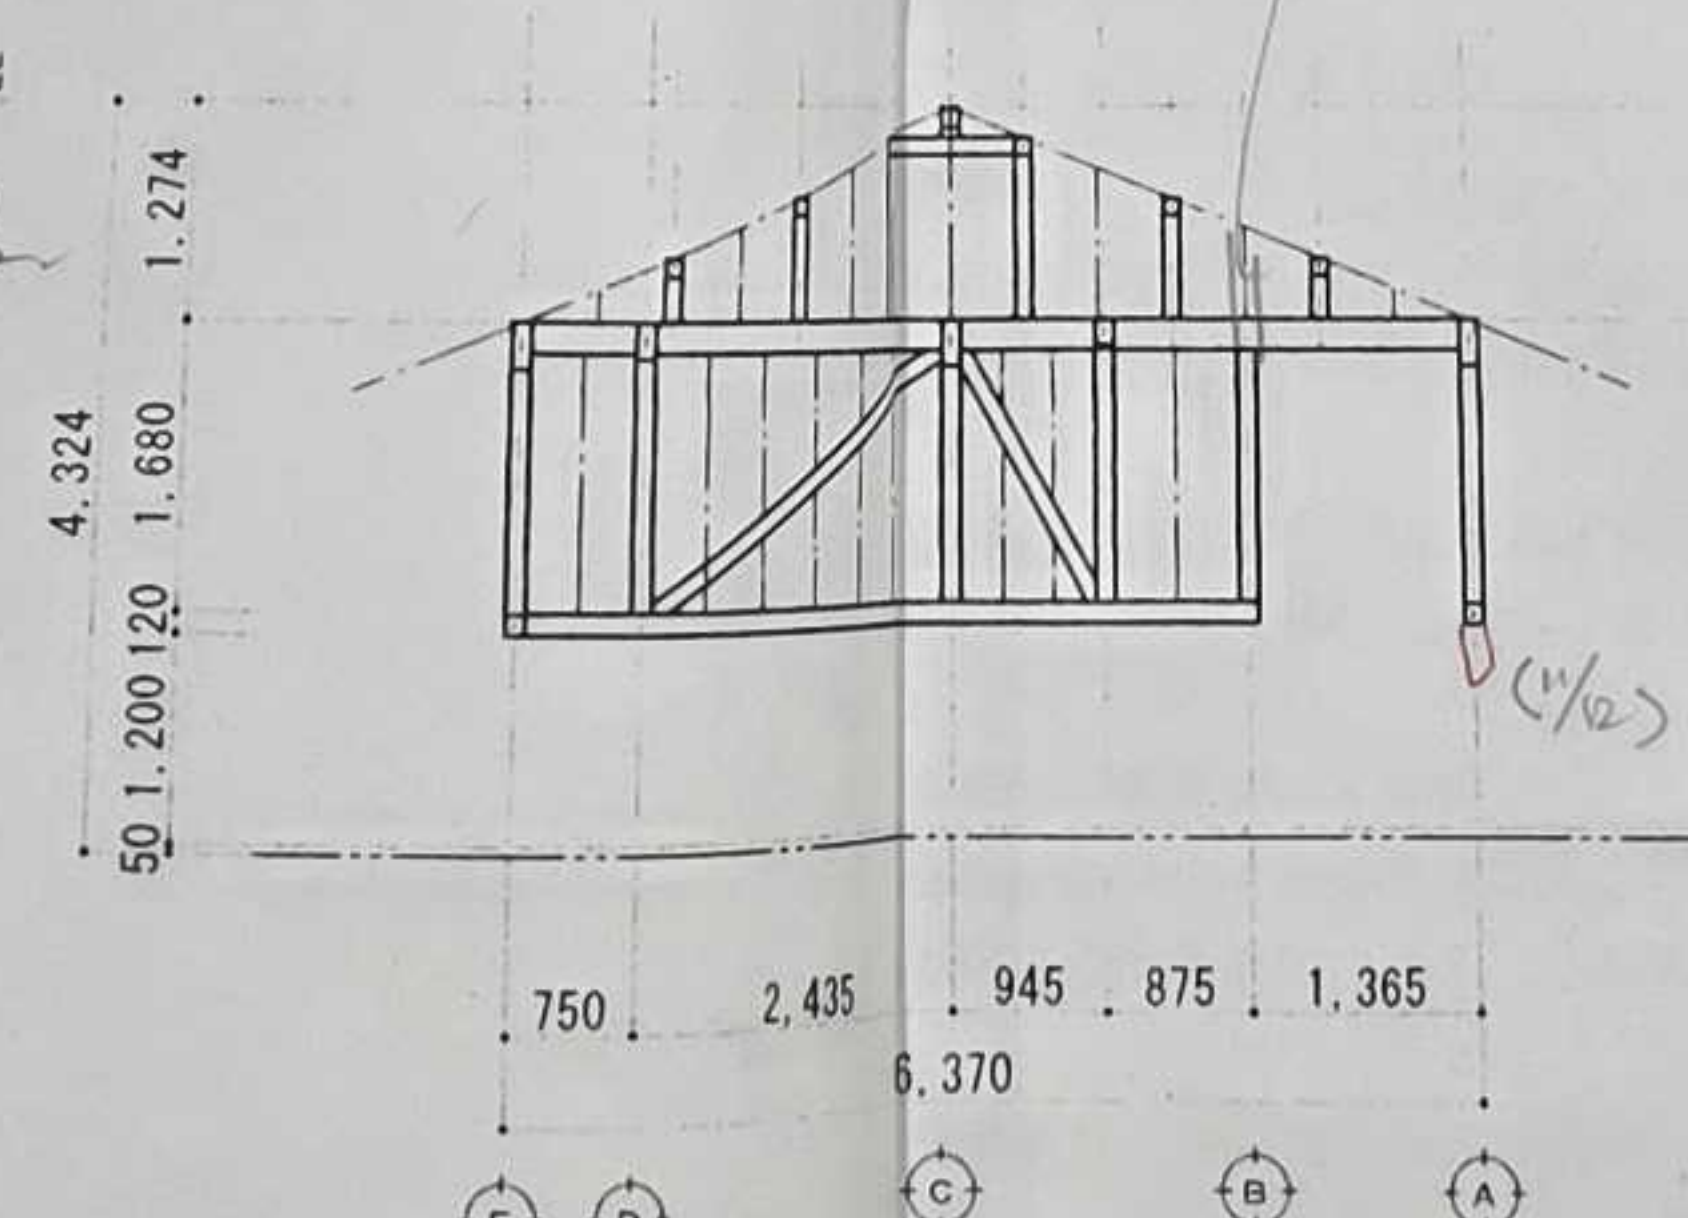

3通り軸組図 S=1:100

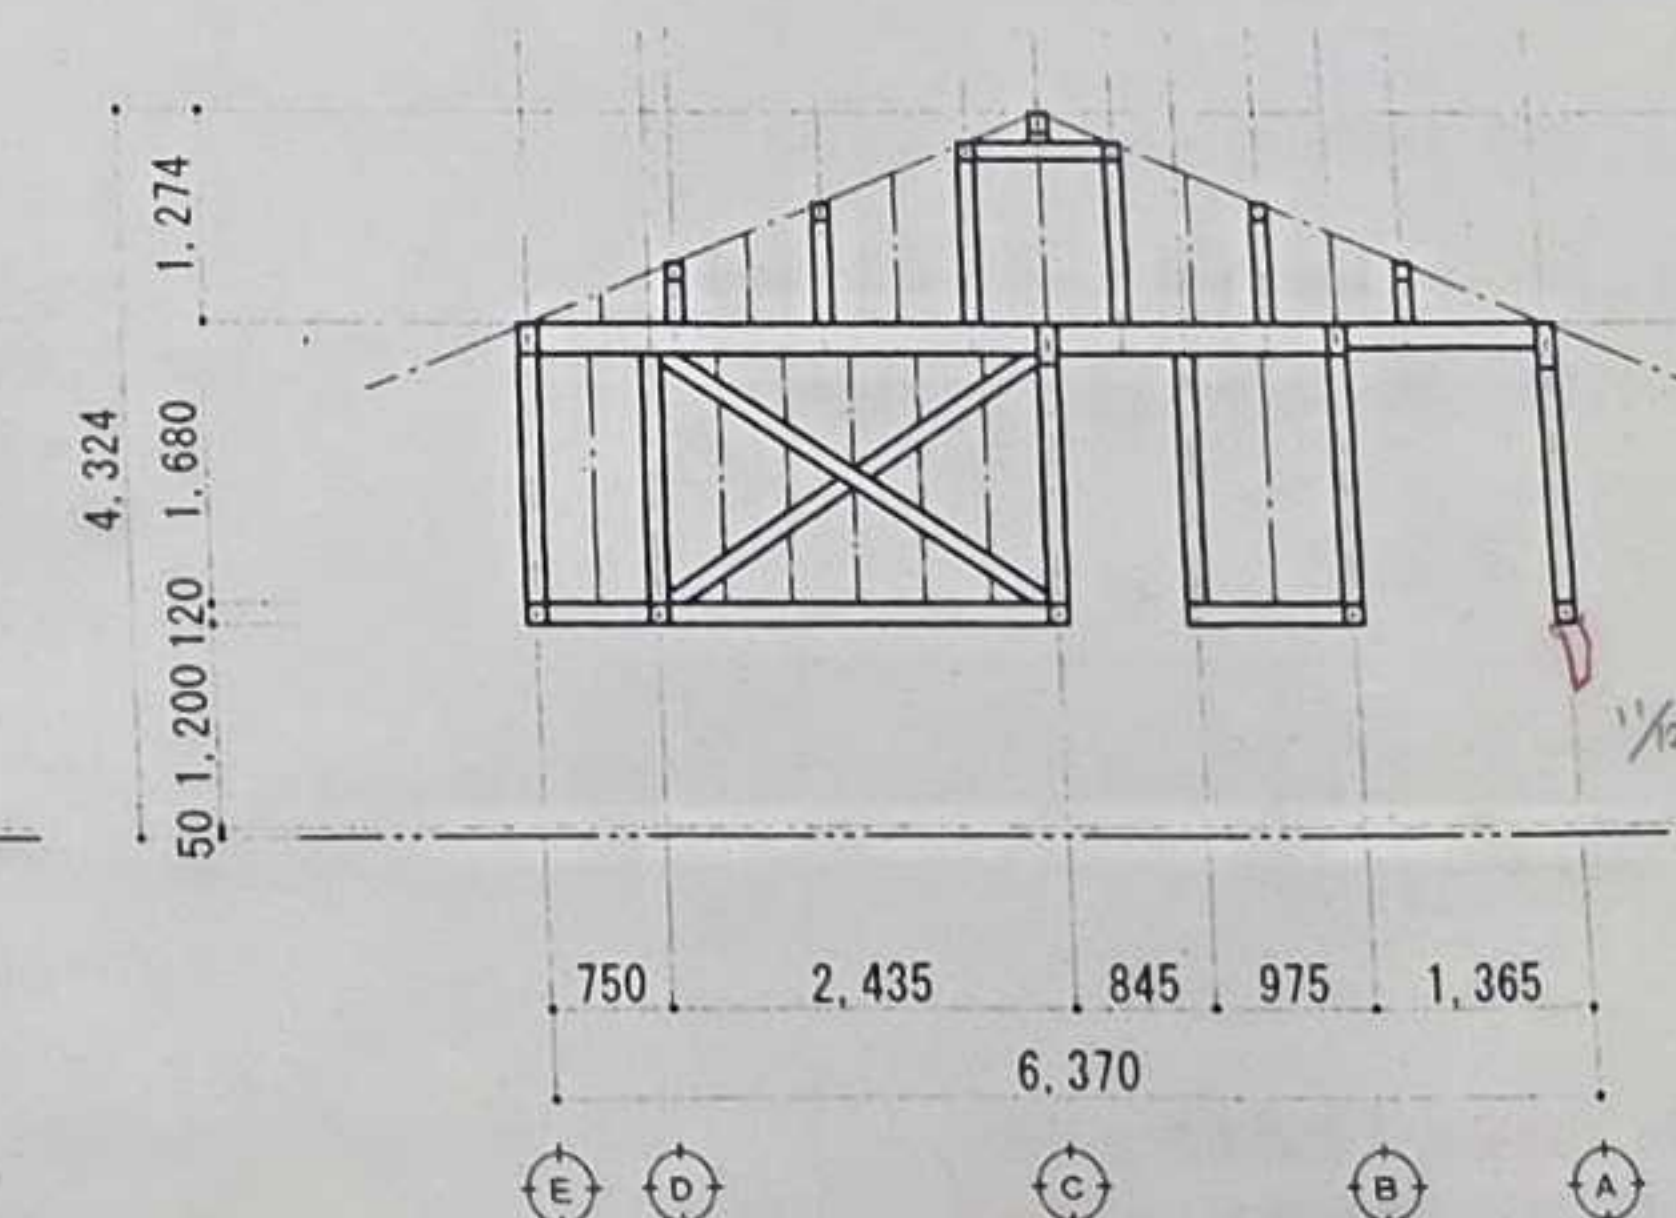

4通り軸組図 S=1:100

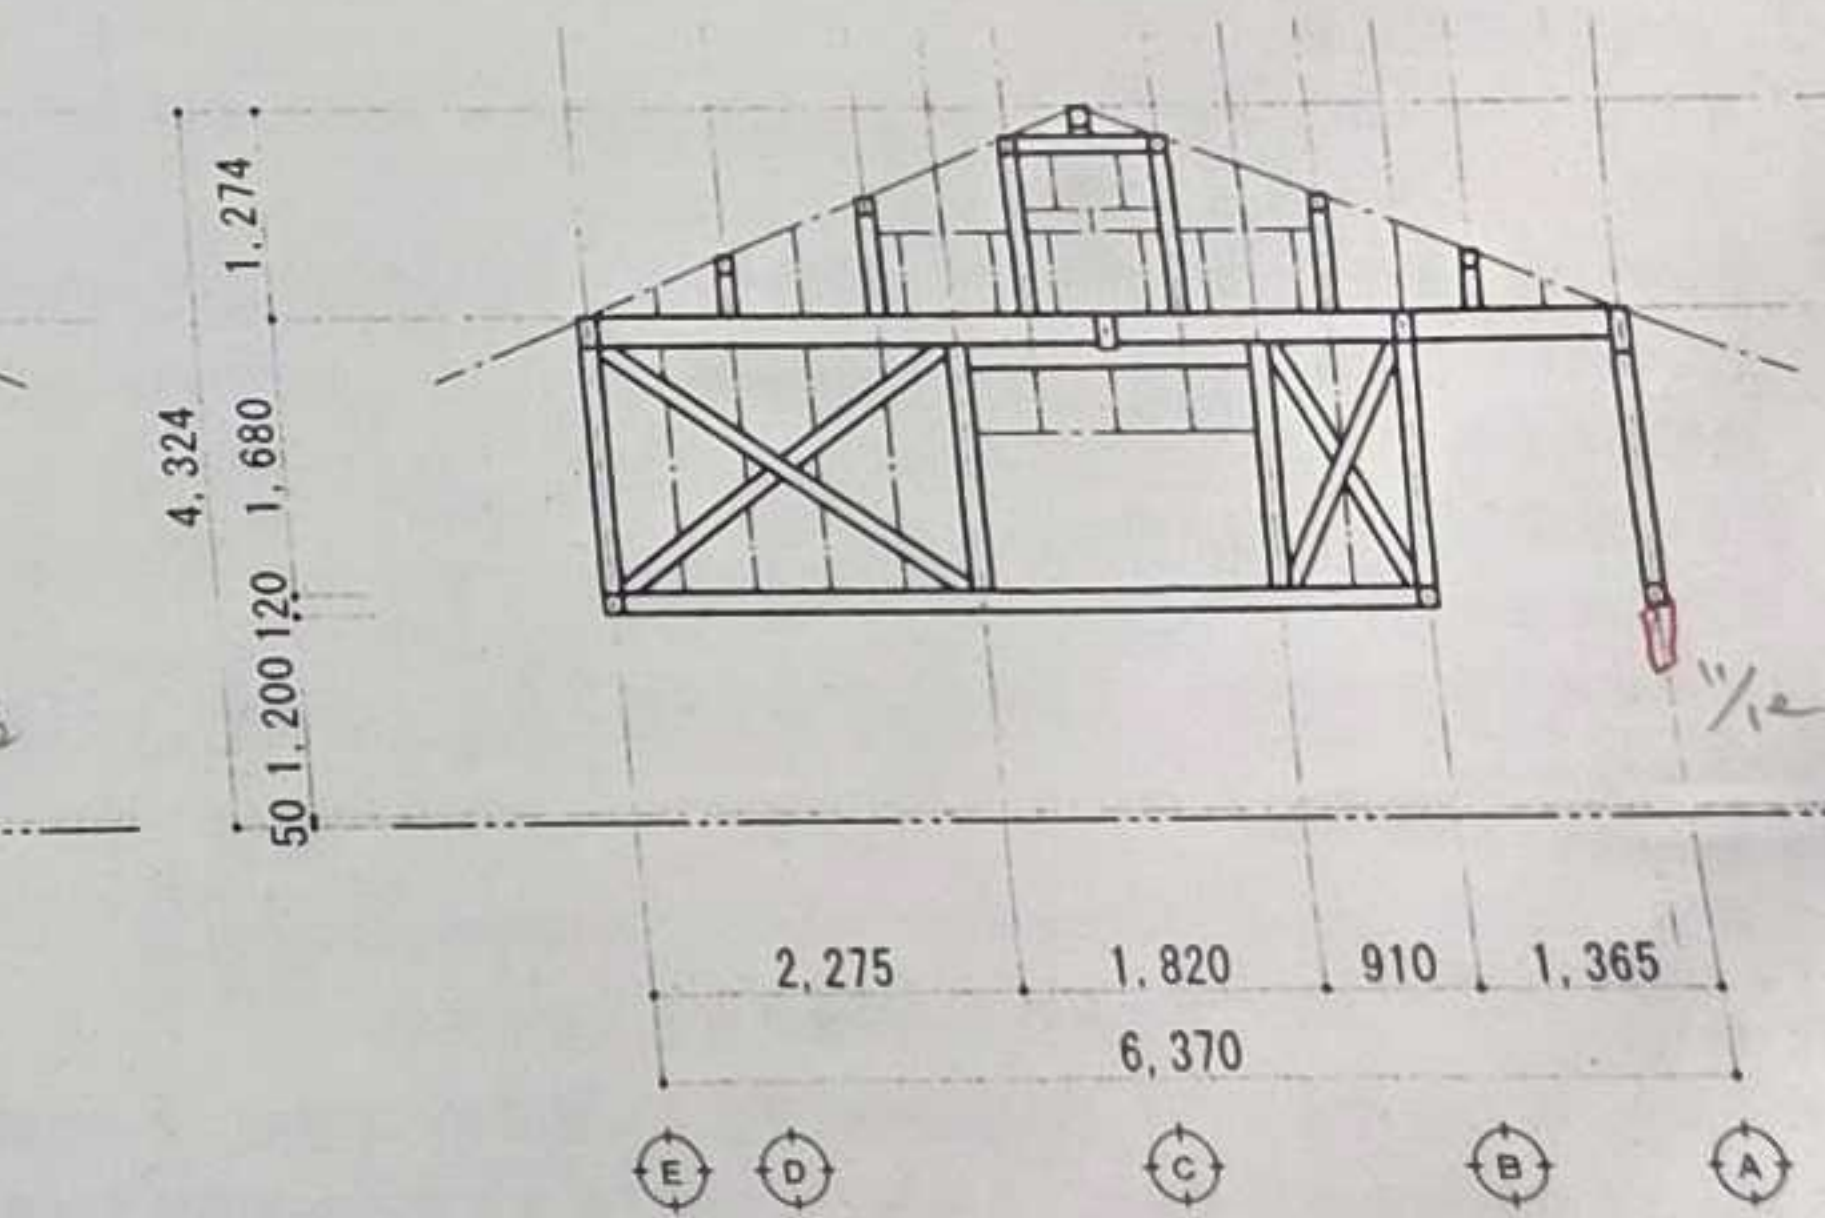

6通り軸組図 S=1:100

平成15年度 林業地域総合整備事業 キャンプ場管理棟建築工事

図面番号	図面名	図面番号	図面名
A-01	木造建築工事仕様書 No.1	E-01	特記仕様書 No.1
A-02	木造建築工事仕様書 No.2	E-02	特記仕様書 No.2
A-03	木造建築工事仕様書 No.3	E-03	特記仕様書 No.3
A-04	配置図	E-04	設備機材等指定表(電気設備)
A-05	附近見取図・仕上表・面積表	E-05	分電盤結線図・照明器具表
A-06	平面図	E-06	電機設備配置図
A-07	立面図	E-07	電気設備平面図
A-08	屋根伏図・天上伏図・断面図		
A-09	矩計詳細図		
A-10	展開図 No.1	M-01	特記仕様書 No.1
A-11	展開図 No.2	M-02	特記仕様書 No.2
A-12	建具リスト No.1	M-03	特記仕様書 No.3
A-13	建具リスト No.2	M-04	設備機材等指定表(機械設備)
A-14	家具リスト	M-05	給排水設備 衛生器具表 機器表
A-15	基礎伏図・梁伏図	M-06	給排水設備 配置図
A-16	基礎リスト・軸組図	M-07	給排水設備 平面図
		M-08	換気設備 平面図

株式会社 土倉建築事務所

JOB NO.	DATE	PROJECT NAME	一級建築士事務所	石川県知事登録 1248号 一級建築士 57191号 土倉 邦一	DRAWING	TITLE	SCALE	NO.
	2003年9月	平成15年度林業地域総合整備事業 キャンプ場管理棟建築工事	株式会社 土倉建築事務所			表紙		A-00

Table with 2 columns: Item Name (品名) and Unit (単位). It lists various construction materials and their units, such as 'コンクリート' (Concrete) in 'm3' and '鉄筋' (Reinforcement) in 'kg'.

Table with 2 columns: Item Name (品名) and Unit (単位). It lists construction materials and their units, including 'セメント' (Cement) and '砂' (Sand).

Table with 2 columns: Item Name (品名) and Unit (単位). It lists construction materials and their units, including '木材' (Wood) and '鉄板' (Iron Plate).

Table with 2 columns: Item Name (品名) and Unit (単位). It lists construction materials and their units, including 'ガラス' (Glass) and '断熱材' (Insulation Material).

Table with 2 columns: Item Name (品名) and Unit (単位). It lists construction materials and their units, including '防水材' (Waterproofing Material) and '防虫剤' (Insecticide).

Table with 2 columns: Item Name (品名) and Unit (単位). It lists construction materials and their units, including '防湿材' (Moisture Barrier) and '防音材' (Soundproofing Material).

Table with 2 columns: Item Name (品名) and Unit (単位). It lists construction materials and their units, including '防熱材' (Heat Barrier) and '防風材' (Wind Barrier).

Table with 2 columns: Item Name (品名) and Unit (単位). It lists construction materials and their units, including '防振材' (Vibration Dampener) and '防錆剤' (Rust Inhibitor).

Table with 2 columns: Item Name (品名) and Unit (単位). It lists construction materials and their units, including '防汚剤' (Stain Repellent) and '防曇剤' (Anti-Fog Agent).

Table with 2 columns: Item Name (品名) and Unit (単位). It lists construction materials and their units, including '防露剤' (Anti-Dew Agent) and '防凍剤' (Anti-Freeze Agent).

Table with 2 columns: Item Name (品名) and Unit (単位). It lists construction materials and their units, including '防虫剤' (Insecticide) and '防湿剤' (Moisture Repellent).

Table with 2 columns: Item Name (品名) and Unit (単位). It lists construction materials and their units, including '防音剤' (Soundproofing Agent) and '防熱剤' (Heat Barrier Agent).

Table with 2 columns: Item Name (品名) and Unit (単位). It lists construction materials and their units, including '防風剤' (Wind Barrier Agent) and '防振剤' (Vibration Dampener Agent).

Table with 2 columns: Item Name (品名) and Unit (単位). It lists construction materials and their units, including '防錆剤' (Rust Inhibitor) and '防汚剤' (Stain Repellent).

Table with 2 columns: Item Name (品名) and Unit (単位). It lists construction materials and their units, including '防曇剤' (Anti-Fog Agent) and '防露剤' (Anti-Dew Agent).

Table with 2 columns: Item Name (品名) and Unit (単位). It lists construction materials and their units, including '防凍剤' (Anti-Freeze Agent) and '防虫剤' (Insecticide).

Table with 2 columns: Item Name (品名) and Unit (単位). It lists construction materials and their units, including '防湿剤' (Moisture Repellent) and '防音剤' (Soundproofing Agent).

Table with 2 columns: Item Name (品名) and Unit (単位). It lists construction materials and their units, including '防熱剤' (Heat Barrier Agent) and '防風剤' (Wind Barrier Agent).

Table with 2 columns: Item Name (品名) and Unit (単位). It lists construction materials and their units, including '防振剤' (Vibration Dampener Agent) and '防錆剤' (Rust Inhibitor).

Table with 2 columns: Item Name (品名) and Unit (単位). It lists construction materials and their units, including '防汚剤' (Stain Repellent) and '防曇剤' (Anti-Fog Agent).

Table with 2 columns: Item Name (品名) and Unit (単位). It lists construction materials and their units, including '防露剤' (Anti-Dew Agent) and '防凍剤' (Anti-Freeze Agent).

Table with 2 columns: Item Name (品名) and Unit (単位). It lists construction materials and their units, including '防虫剤' (Insecticide) and '防湿剤' (Moisture Repellent).

Table with 2 columns: Item Name (品名) and Unit (単位). It lists construction materials and their units, including '防音剤' (Soundproofing Agent) and '防熱剤' (Heat Barrier Agent).

Table with 2 columns: Item Name (品名) and Unit (単位). It lists construction materials and their units, including '防風剤' (Wind Barrier Agent) and '防振剤' (Vibration Dampener Agent).

Table with 2 columns: Item Name (品名) and Unit (単位). It lists construction materials and their units, including '防錆剤' (Rust Inhibitor) and '防汚剤' (Stain Repellent).

Table with 2 columns: Item Name (品名) and Unit (単位). It lists construction materials and their units, including '防曇剤' (Anti-Fog Agent) and '防露剤' (Anti-Dew Agent).

Table with 2 columns: Item Name (品名) and Unit (単位). It lists construction materials and their units, including '防凍剤' (Anti-Freeze Agent) and '防虫剤' (Insecticide).

Table with 2 columns: Item Name (品名) and Unit (単位). It lists construction materials and their units, including '防湿剤' (Moisture Repellent) and '防音剤' (Soundproofing Agent).

Table with 2 columns: Item Name (品名) and Unit (単位). It lists construction materials and their units, including '防熱剤' (Heat Barrier Agent) and '防風剤' (Wind Barrier Agent).

Table with 2 columns: Item Name (品名) and Unit (単位). It lists construction materials and their units, including '防振剤' (Vibration Dampener Agent) and '防錆剤' (Rust Inhibitor).

Table with 2 columns: Item Name (品名) and Unit (単位). It lists construction materials and their units, including '防汚剤' (Stain Repellent) and '防曇剤' (Anti-Fog Agent).

Table with 2 columns: Item Name (品名) and Unit (単位). It lists construction materials and their units, including '防露剤' (Anti-Dew Agent) and '防凍剤' (Anti-Freeze Agent).

Table with 2 columns: Item Name (品名) and Unit (単位). It lists construction materials and their units, including '防虫剤' (Insecticide) and '防湿剤' (Moisture Repellent).

Table with 2 columns: Item Name (品名) and Unit (単位). It lists construction materials and their units, including '防音剤' (Soundproofing Agent) and '防熱剤' (Heat Barrier Agent).

Table with 2 columns: Item Name (品名) and Unit (単位). It lists construction materials and their units, including '防風剤' (Wind Barrier Agent) and '防振剤' (Vibration Dampener Agent).

Table with 2 columns: Item Name (品名) and Unit (単位). It lists construction materials and their units, including '防錆剤' (Rust Inhibitor) and '防汚剤' (Stain Repellent).





14 章 タイル、ユニット及びその他の工事		造 (1) 舗 装 工 事	
項 目	特 記 事 項	項 目	特 記 事 項
① タイル工事	適用範囲（※図示） 伸縮継ぎ目の寸法及びシーリング材の種類及び性能 シーリング材（主成分による区分） 特殊なタイルの形状、寸法、きびの質等 タイルの見え方 タイルの取付位置関係 タイルの取付位置関係とタイルの製造所等 壁タイルの取付位置関係	1) 路床の盛土材料 2) 路床土の支持力比(CBR)試験(JIS A1211) 3) 路床締固めの試験(JIS A1214)	(14.1.1(a)) (14.1.1(b)) (14.1.1(c)) (14.1.1 bd)) (14.1.1(be)) (14.1.1 bf)) (14.1.1(bg)) (14.1.1(bh)) (14.1.1 bi)) (14.1.1(bj)) (14.1.1 bk)) (14.1.1(bl)) (14.1.1(bl)) (14.1.1 bm)) (14.1.1 bn)) (14.1.1 bo)) (14.1.1 bp)) (14.1.1 bq)) (14.1.1 br)) (14.1.1 bs)) (14.1.1 bt)) (14.1.1 bu)) (14.1.1 bv)) (14.1.1 bw)) (14.1.1 bx)) (14.1.1 by)) (14.1.1 bz)) (14.1.1(ca)) (14.1.1(cb)) (14.1.1(cc)) (14.1.1(cd)) (14.1.1 ce)) (14.1.1(cf)) (14.1.1 cg)) (14.1.1(ch)) (14.1.1 ci)) (14.1.1(cj)) (14.1.1 ck)) (14.1.1 cl)) (14.1.1(cm)) (14.1.1(cn)) (14.1.1(co)) (14.1.1(cp)) (14.1.1 cq)) (14.1.1 cr)) (14.1.1 cs)) (14.1.1(ct)) (14.1.1(cu)) (14.1.1(cv)) (14.1.1 cw)) (14.1.1(cx)) (14.1.1 cy)) (14.1.1 cz)) (14.1.1(da)) (14.1.1(db)) (14.1.1(dc)) (14.1.1(dd)) (14.1.1(de)) (14.1.1(df)) (14.1.1 dg)) (14.1.1(dh)) (14.1.1(di)) (14.1.1(dj)) (14.1.1 dk)) (14.1.1(dl)) (14.1.1(dm)) (14.1.1(en)) (14.1.1 eo)) (14.1.1(ep)) (14.1.1(eq)) (14.1.1(er)) (14.1.1(es)) (14.1.1(et)) (14.1.1(eu)) (14.1.1(ev)) (14.1.1 ew)) (14.1.1(ex)) (14.1.1(ey)) (14.1.1(ez)) (14.1.1 fa)) (14.1.1(fb)) (14.1.1(fc)) (14.1.1(fd)) (14.1.1(fe)) (14.1.1(ff)) (14.1.1 fg)) (14.1.1(fh)) (14.1.1(fi)) (14.1.1(fj)) (14.1.1 fk)) (14.1.1(fl)) (14.1.1(fm)) (14.1.1(fn)) (14.1.1 fo)) (14.1.1(fp)) (14.1.1 fq)) (14.1.1(fr)) (14.1.1 fs)) (14.1.1(ft)) (14.1.1(fu)) (14.1.1(fv)) (14.1.1 fw)) (14.1.1 fx)) (14.1.1 fy)) (14.1.1 fz)) (14.1.1 ga)) (14.1.1 gb)) (14.1.1(gc)) (14.1.1(gd)) (14.1.1 ge)) (14.1.1(gf)) (14.1.1(gg)) (14.1.1 gh)) (14.1.1 (14.1.1(np)) (14.1.1(nq)) (14.1.1(nr)) (14.1.1(ns)) (14.1.1(nt)) (14.1.1(nu)) (14.1.1 nv)) (14.1.1 nw)) (14.1.1(nx)) (14.1.1 ny)) (14.1.1 nz)) (14.1.1 oa)) (14.1.1(ob)) (14.1.1 oc)) (14.1.1(od)) (14.1.1 oe)) (14.1.1(of)) (14.1.1 og)) (14.1.1 oh)) (14.1.1 oi)) (14.1.1(oj)) (14.1.1(ok)) (14.1.1 ol)) (14.1.1(om)) (14.1.1(on)) (14.1.1 oo)) (14.1.1(op)) (14.1.1(oq)) (14.1.1(or)) (14.1.1(os)) (14.1.1 ot)) (14.1.1 ou)) (14.1.1 ov)) (14.1.1 ow)) (14.1.1 ox)) (14.1.1 oy)) (14.1.1 oz)) (14.1.1 pa)) (14.1.1(pb)) (14.1.1(pc)) (14.1.1(pd)) (14.1.1(pe)) (14.1.1(pf)) (14.1.1(pg)) (14.1.1(ph)) (14.1.1(pi)) (14.1.1(pj)) (14.1.1(pk)) (14.1.1(pl)) (14.1.1(pm)) (14.1.1 pn)) (14.1.1 po)) (14.1.

外部仕上表	
項目	仕上
屋根	斜度カラーG.L.鋼板 長尺鋼板 $t=0.4$ 下地: アスファルトルーフィング 940品 砂野地版 $t=1.5$
外壁	能登ヒバ下見張り $t=1.5$ 本材保護着色塗料塗り 下地: 透湿防水シート $t=0.16$
腰壁	コンクリート化粧型枠打設シ (モルスター: 壁リブ同等品)
軒裏	杉板張り目隠し張り $t=1.2$ 本材保護着色塗料塗り、軒先に軒天換気口取付: キョウワナスタKS-0853P
床廻し・破風板	能登ヒバ $t=3.0$ 本材保護着色塗料塗り

内部仕上表		床	巾木	腰壁
階	室名			
1	事務室	土間コンクリート金ゴ子打エ モノシリクエ法 (着色剤散布) フェロン同等品	—	打設シ塗装型枠
1	倉庫	土間コンクリート金ゴ子打エ モノシリクエ法 (着色剤散布) フェロン同等品	—	打設シ塗装型枠
1	女子便所	モルタル下地 50角磁器質タイル張り (石面)	—	モルタル下地 100角磁器質タイル張り
1	男子便所	モルタル下地 50角磁器質タイル張り (石面)	—	モルタル下地 100角磁器質タイル張り
1	多目的便所	モルタル下地 50角磁器質タイル張り (石面)	—	モルタル下地 100角磁器質タイル張り

※注

- ・外壁面にグラスウール充填 $t=5.0$
- ・天井裏にグラスウール充填 $t=10.0$
- ・床下断熱: 合成樹脂成型板 $t=5.0$
- ・床下防水シート: ポリエチレンフィルム $t=0.15$
- ・木材保護着色塗料 (WP塗り):
キャピタルペイントワンダー同等品
- ・室名札: キョウワナスタKS-TS-HN4A-H 同等品
- ・ピクトサイン: キョウワナスタKS-TS-HP3A-H 同等品

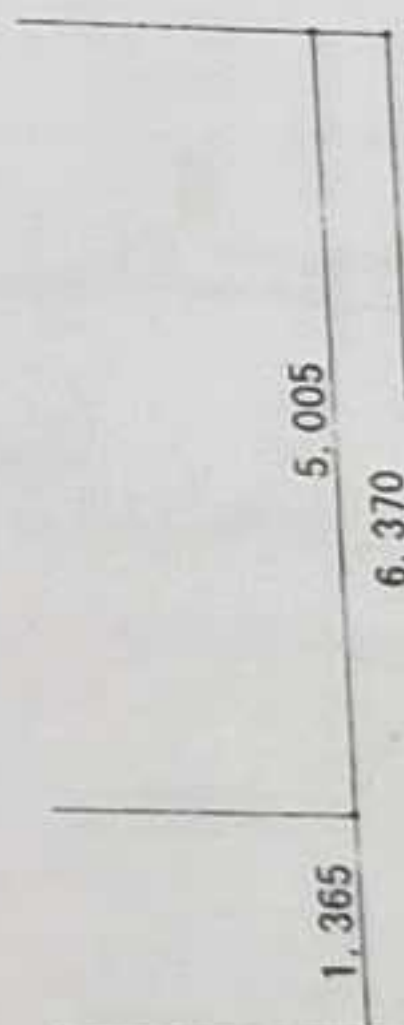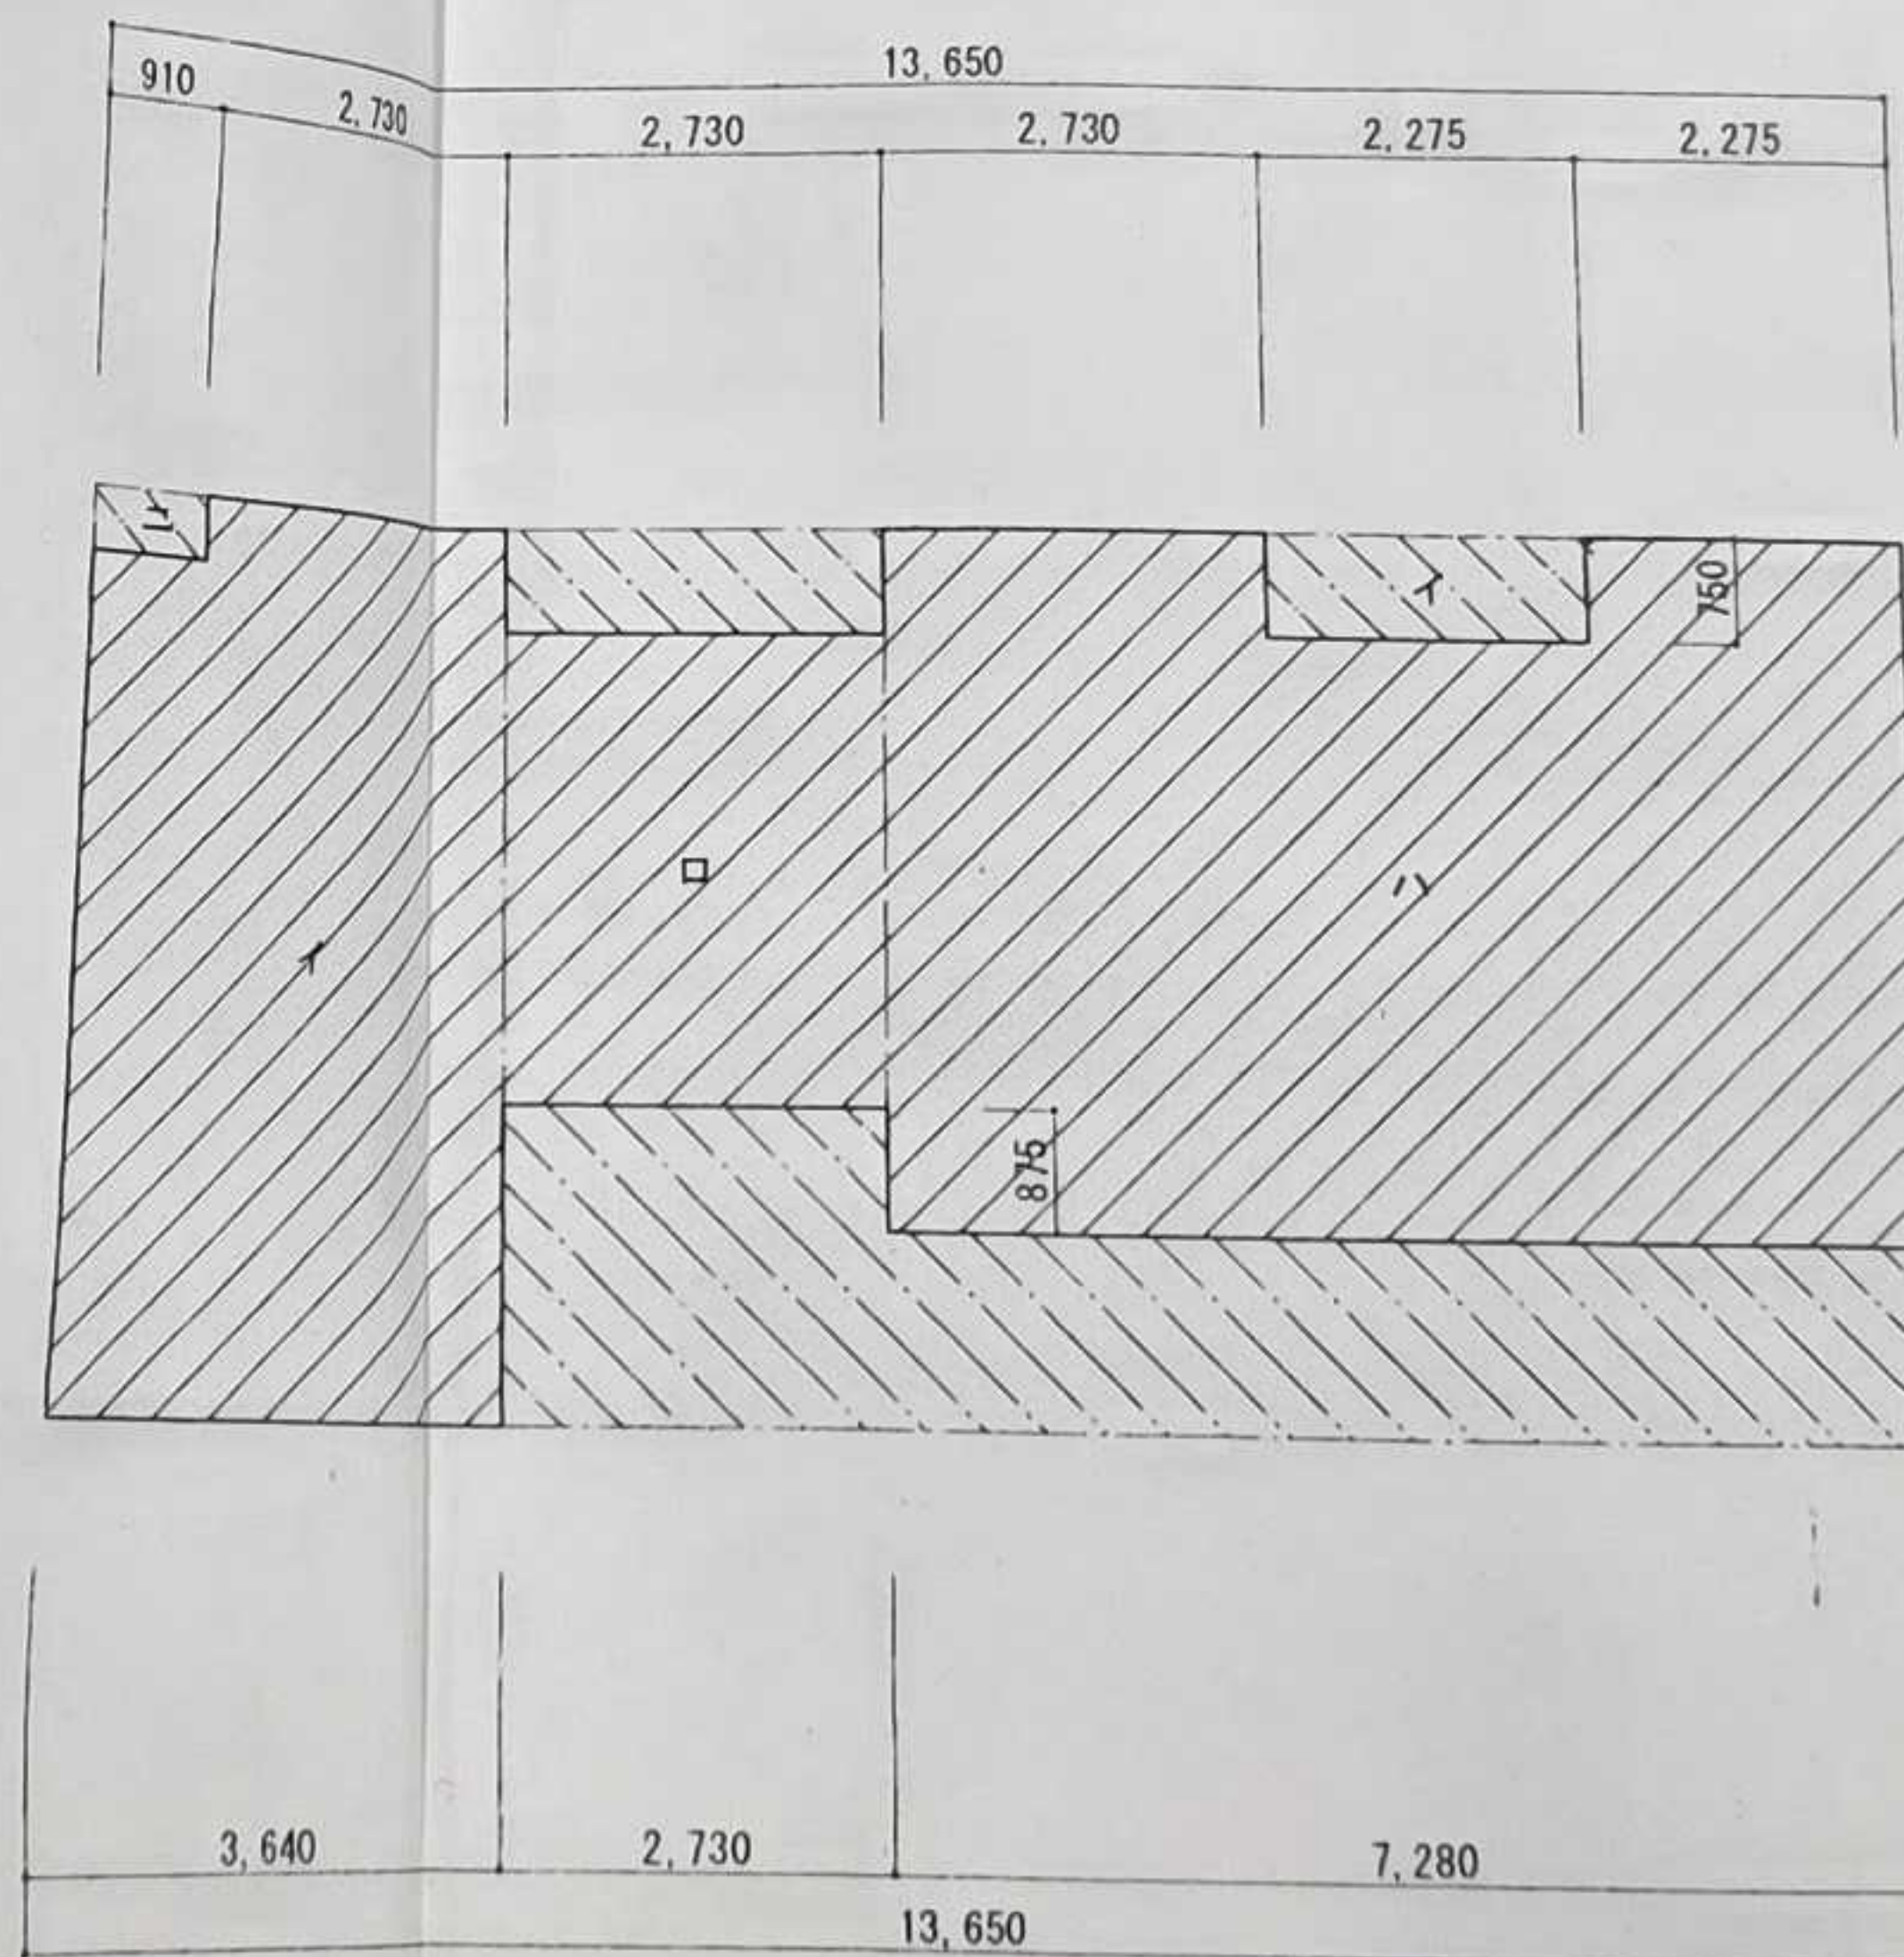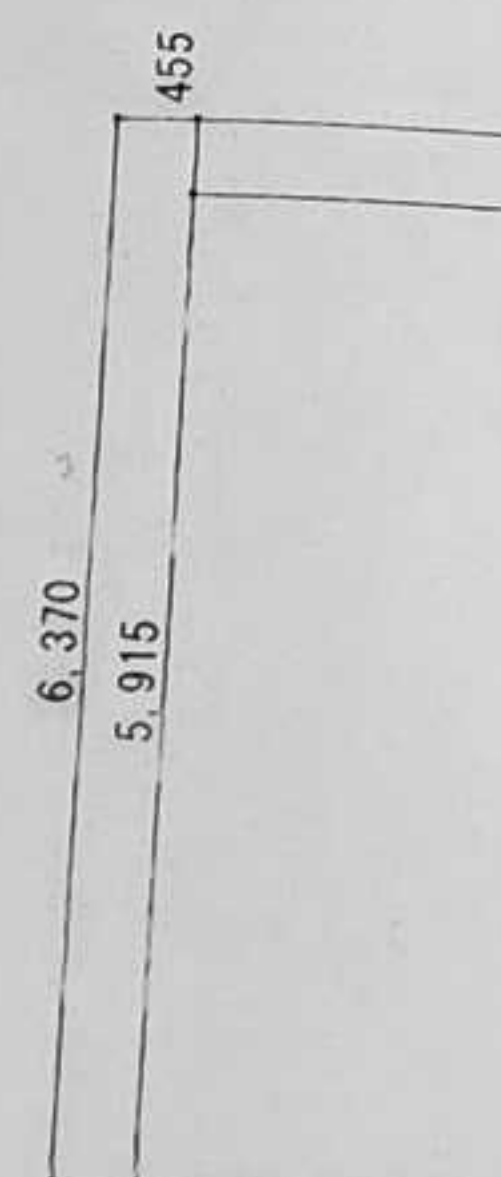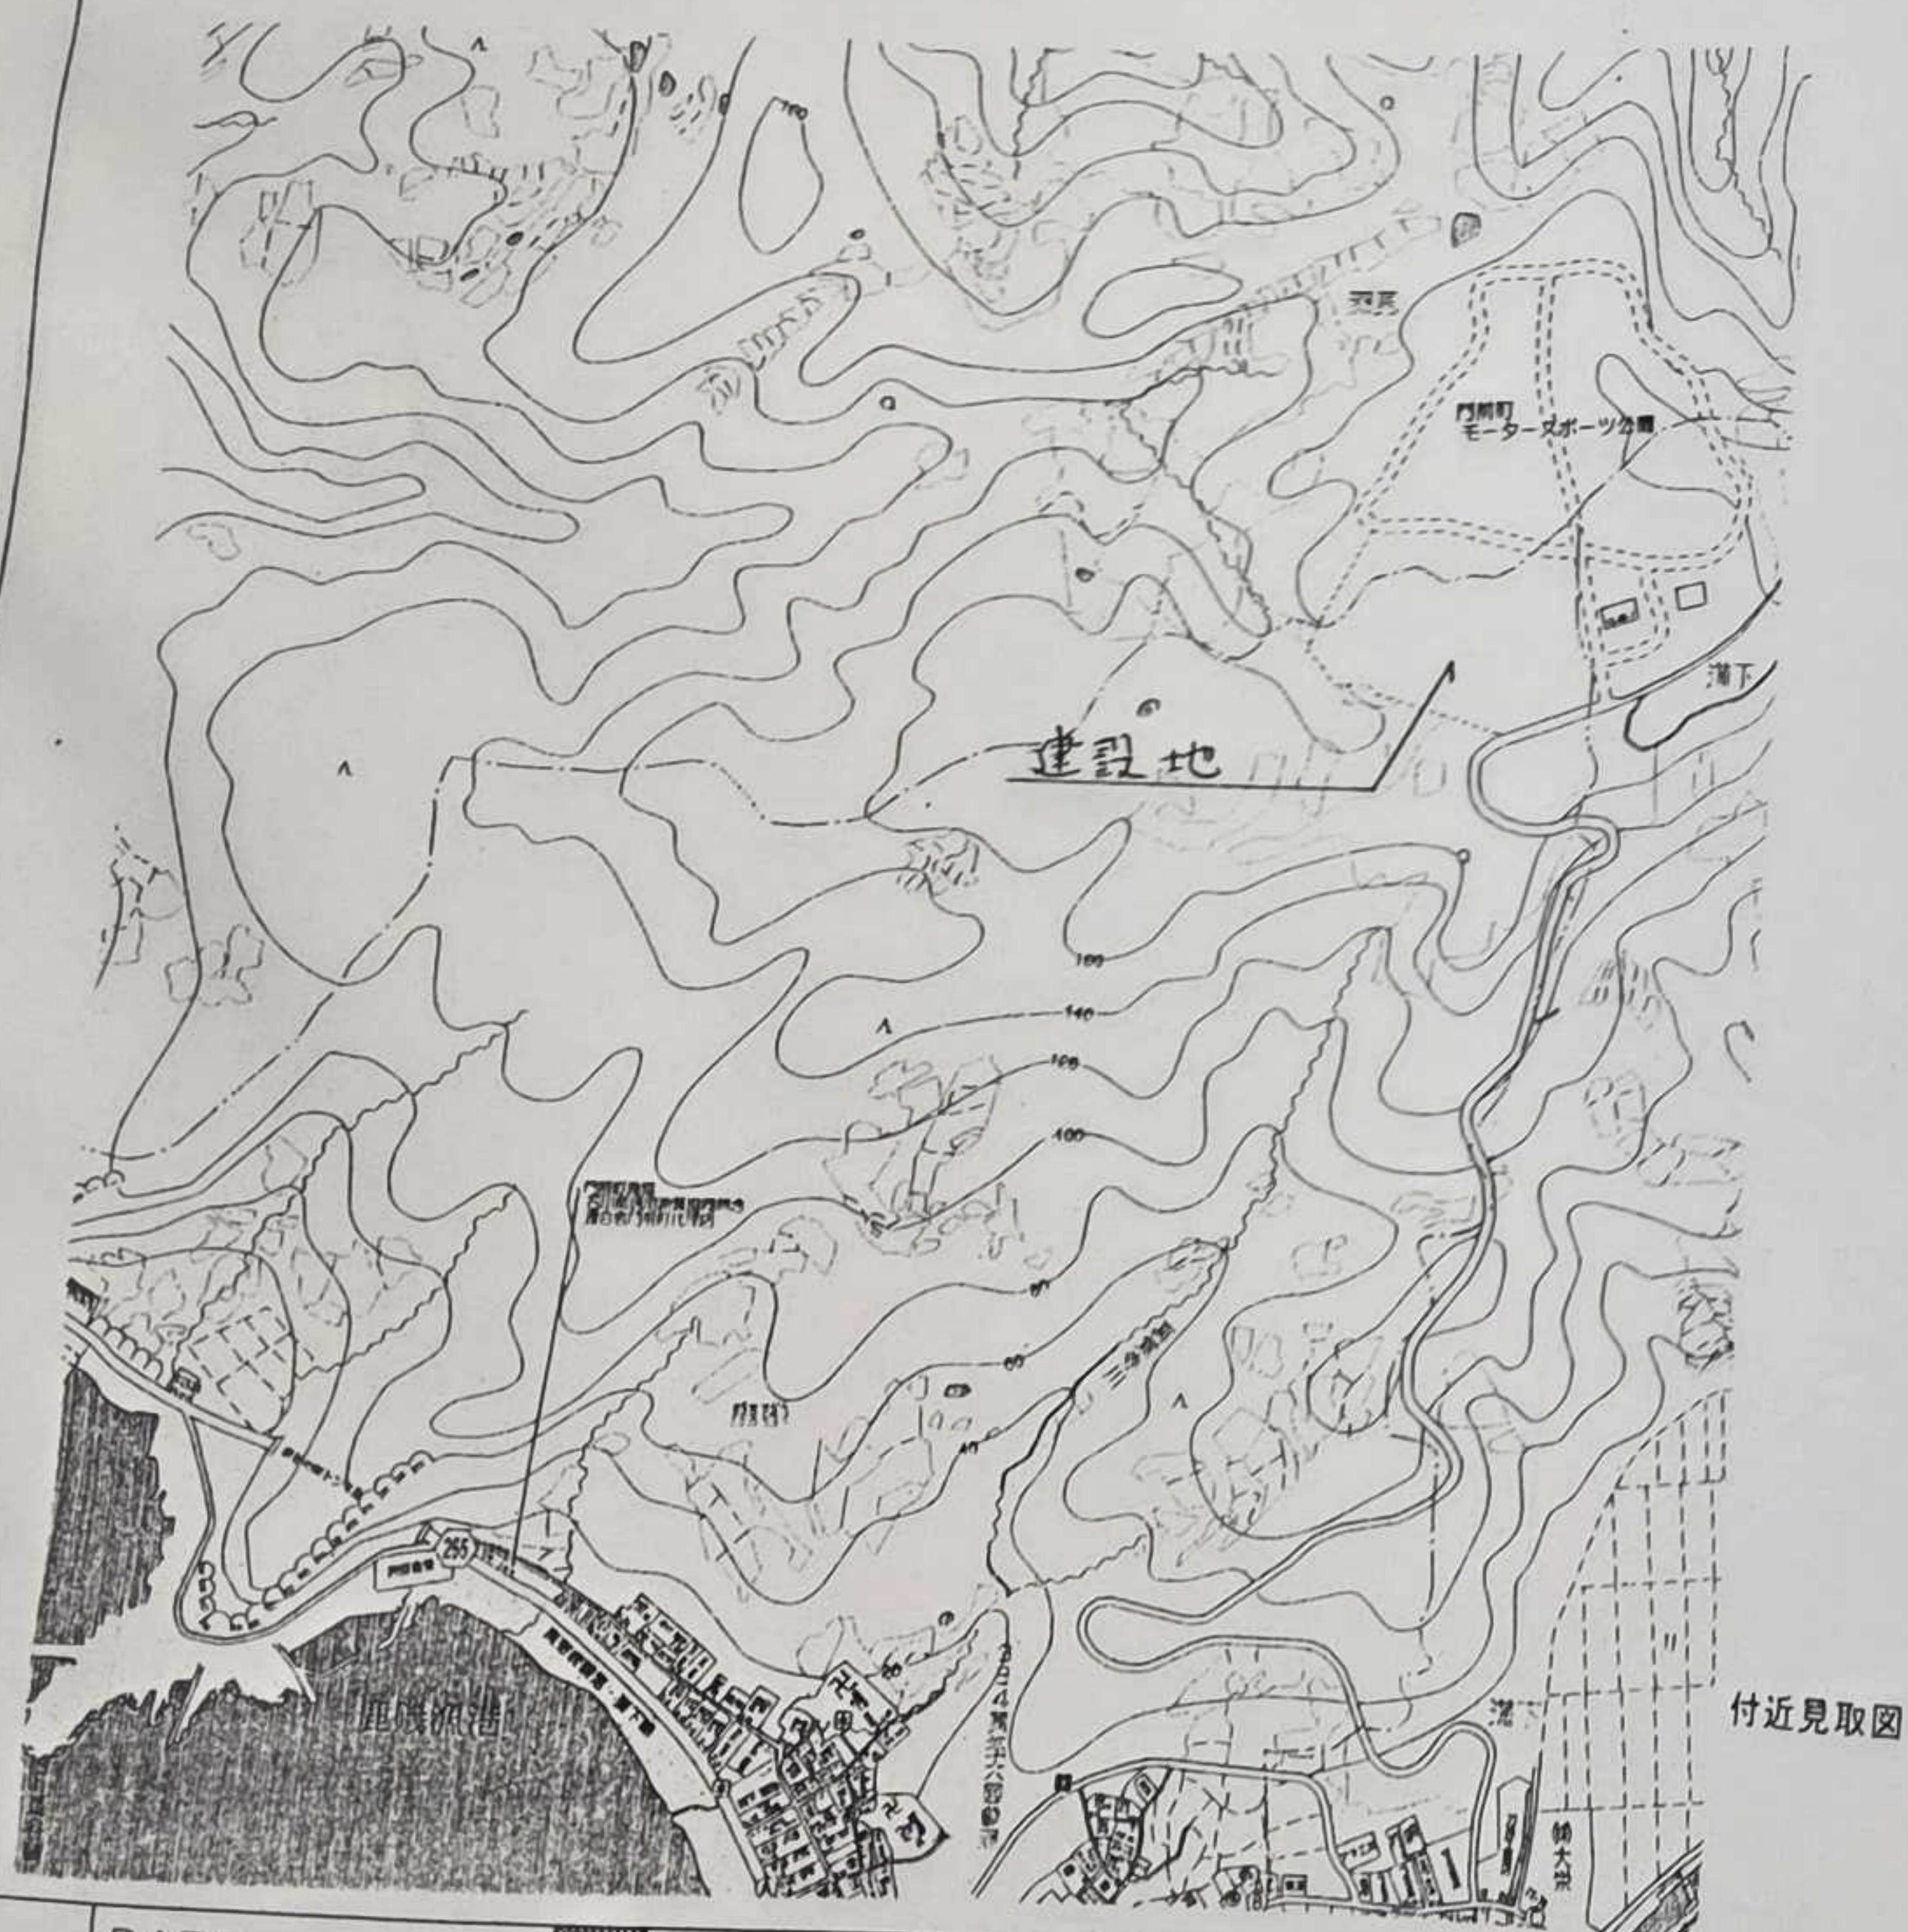

床面積求積表		
イ	6.37×3.64	23.19 m ²
ロ	3.38×2.73	9.23 m ²
ハ	5.01×7.28	36.47 m ²
ニ	0.46×0.91	-0.42 m ²
ホ	0.75×2.28	-1.71 m ²
計		66.76 m ²
建築面積求積表		
	6.37×13.65	86.95 m ²
計		86.95 m ²
気積求積表 (事務室)		
	(6.37×3.64-0.46×0.91)	
	× (2.80+4.06) × 1/2	78.10 m ³
	0.91×0.18×1/2×3.64	-0.30 m ³
	(0.91+0.73) × 0.23×1/2×3.64	-0.69 m ³
計		77.11 m ³

面積表 1/100

JOB NO.


DATE

2003 年 9 月

PROJECT NAME

平成15年度林業地域総合整備事業
キャンプ場管理棟建築工事

一級建築士事務所

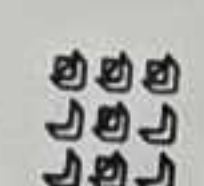

株式会社 土倉建築事務所

石川県知事登録

1248 号

一級建築士

57191 号 土倉 邦一

DRAWING


TITLE

SCALE


NO.

付近見取図・仕上表・面積表


A-05

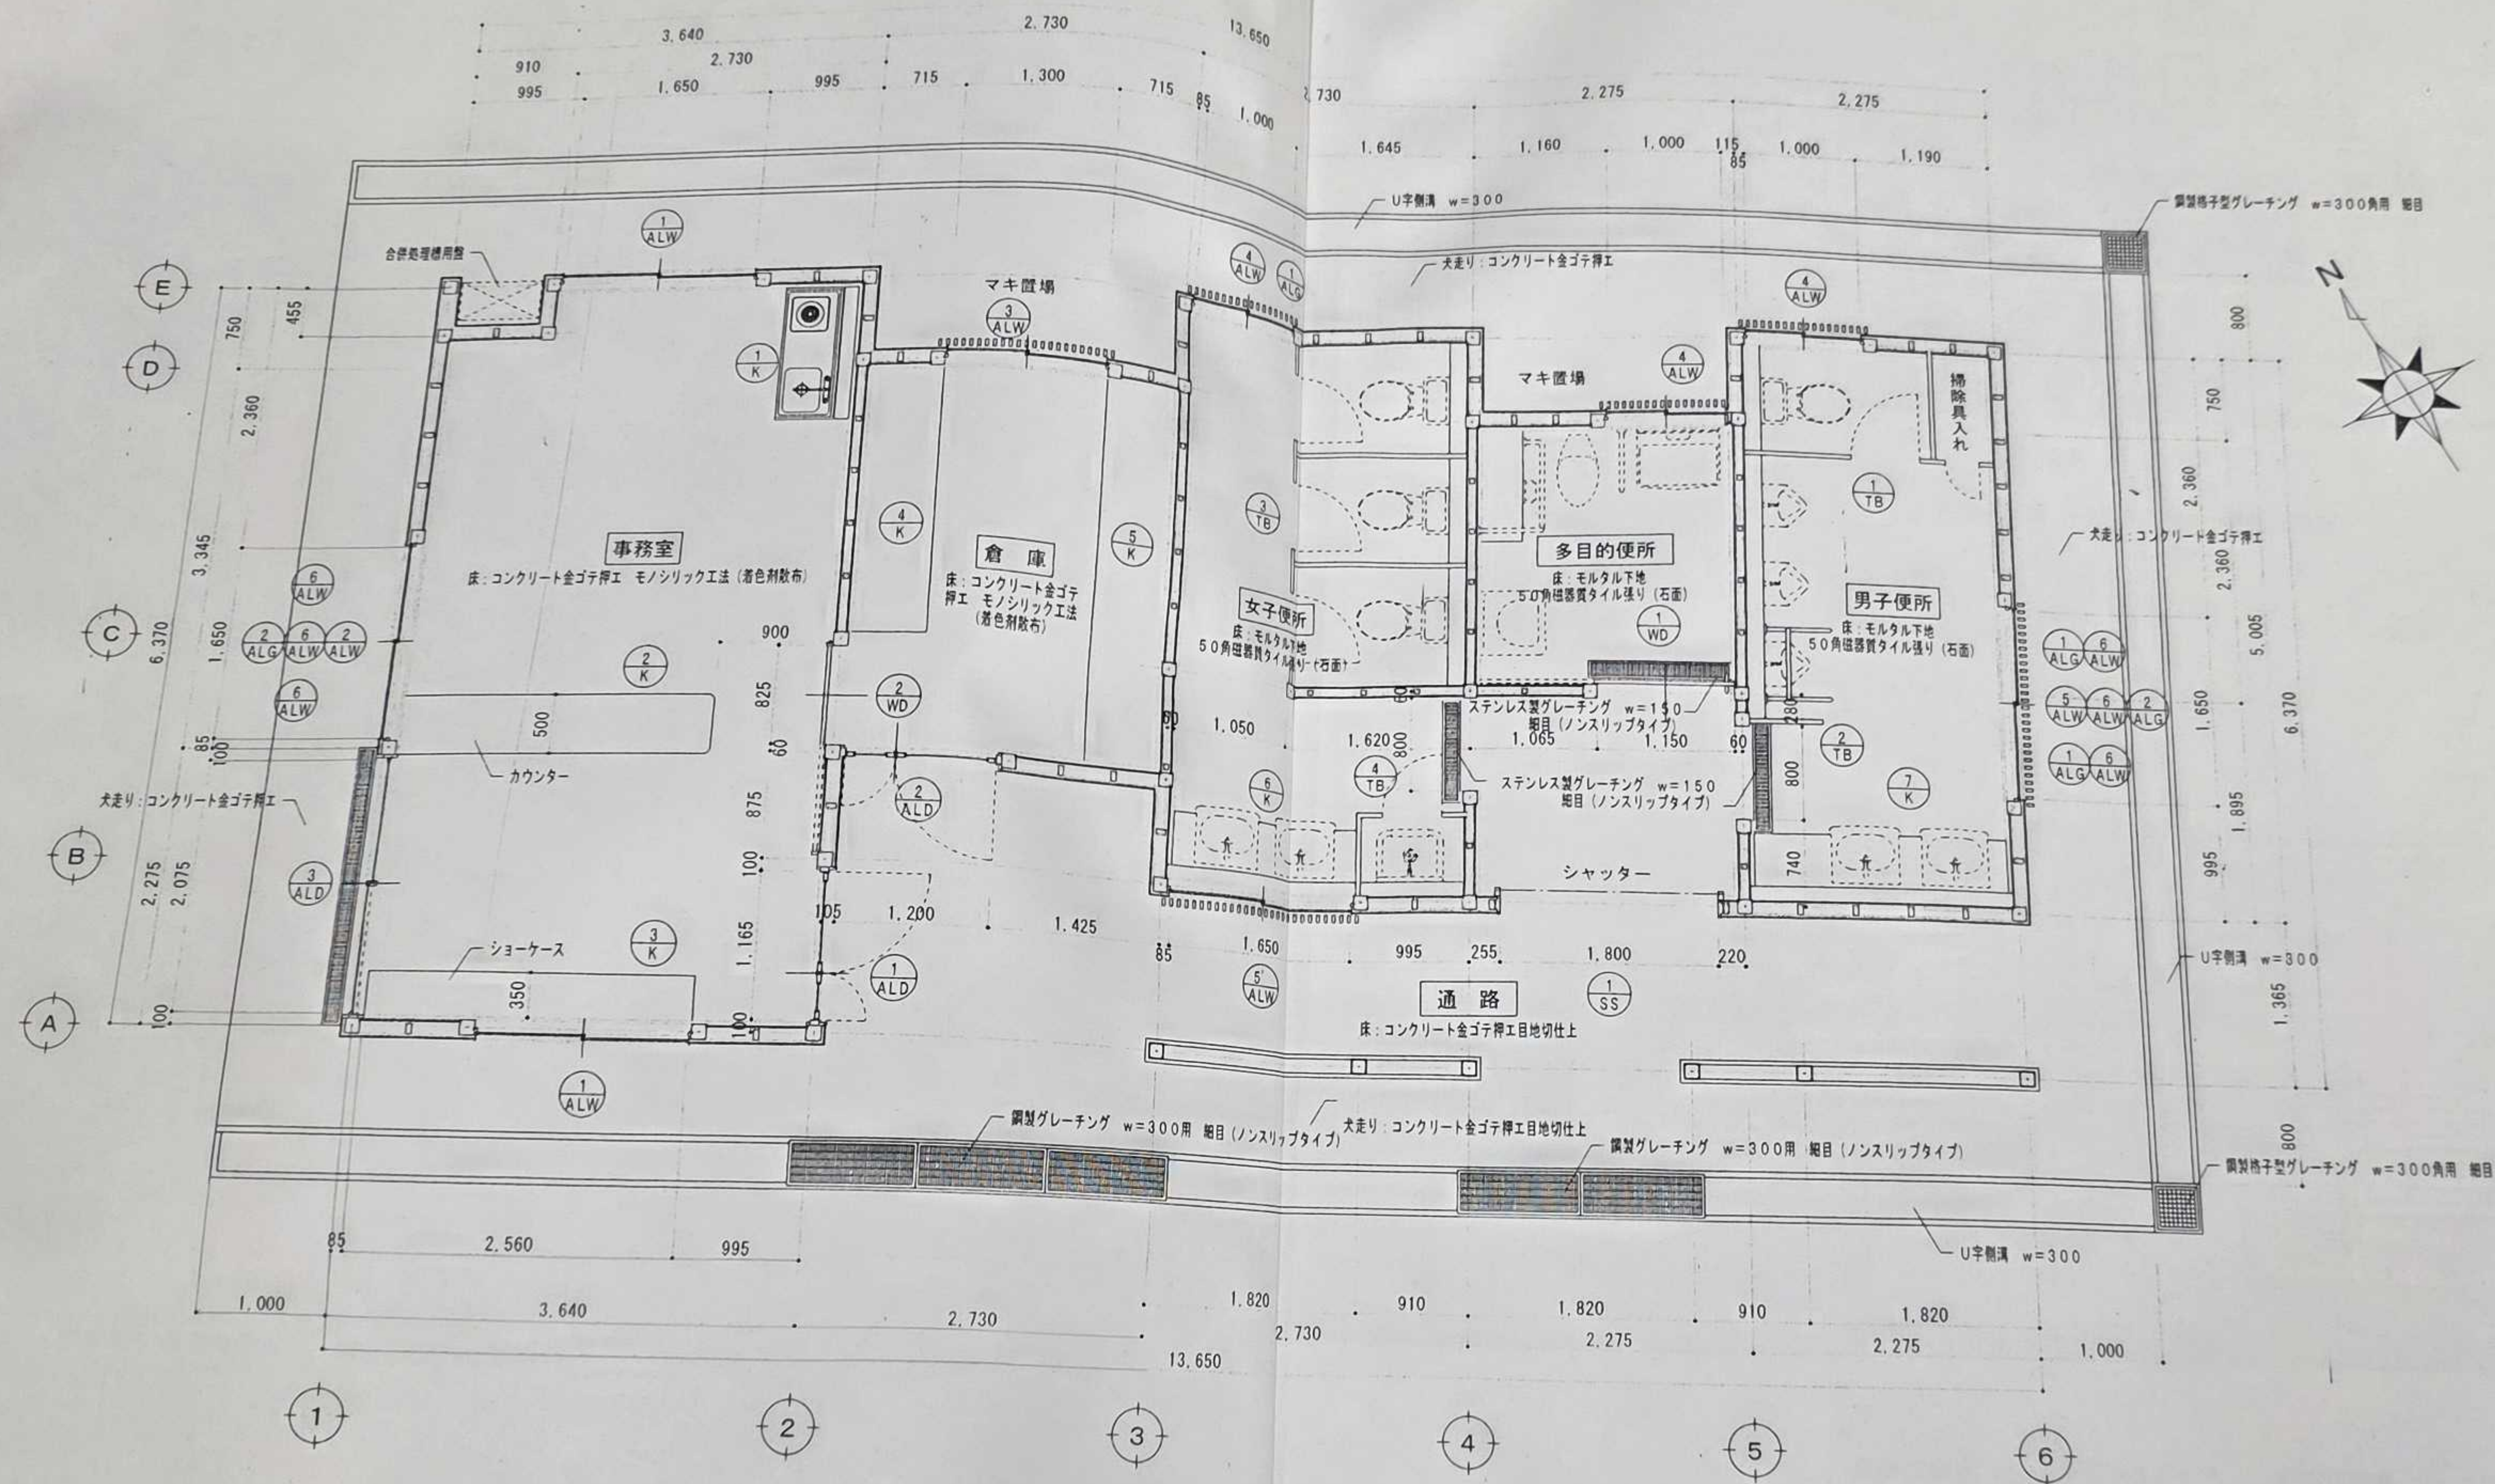


JOB NO.	DATE	PROJECT NAME	一級建築士事務所	株式会社 土倉建築事務所	石川県知事登録 1248 号 一級建築士 57191 号 土 倉 邦 一	DRAWING	TITLE	SCALE	NO.
	2003 年 9 月	平成15年度林業地域総合整備事業 キャンプ場管理棟建築工事					平面図	1/50	A-06

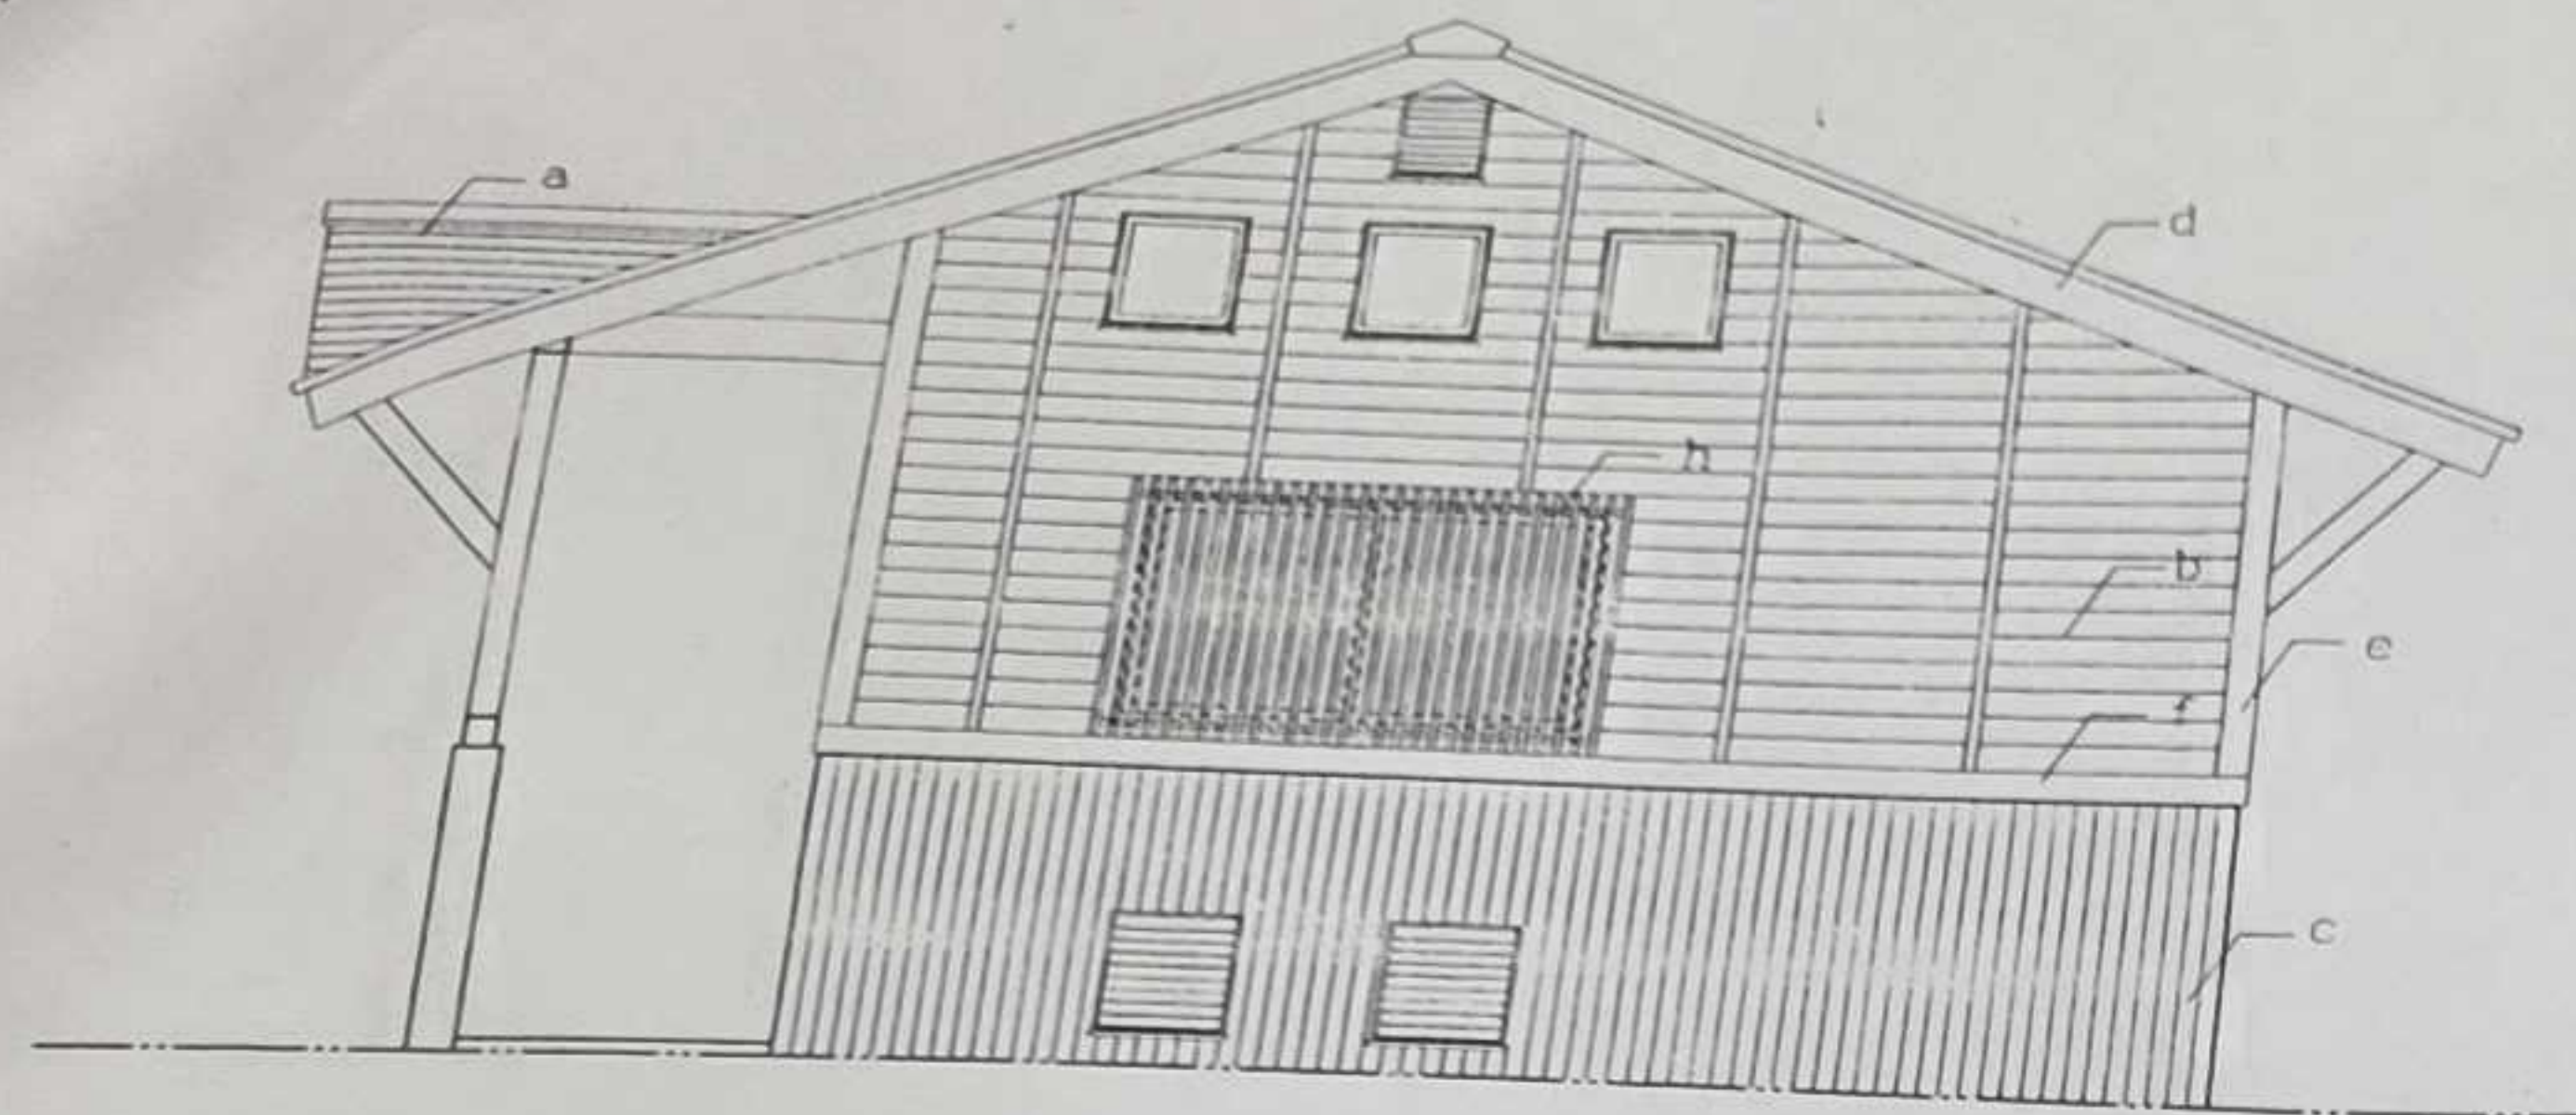


東側立面図 1/50

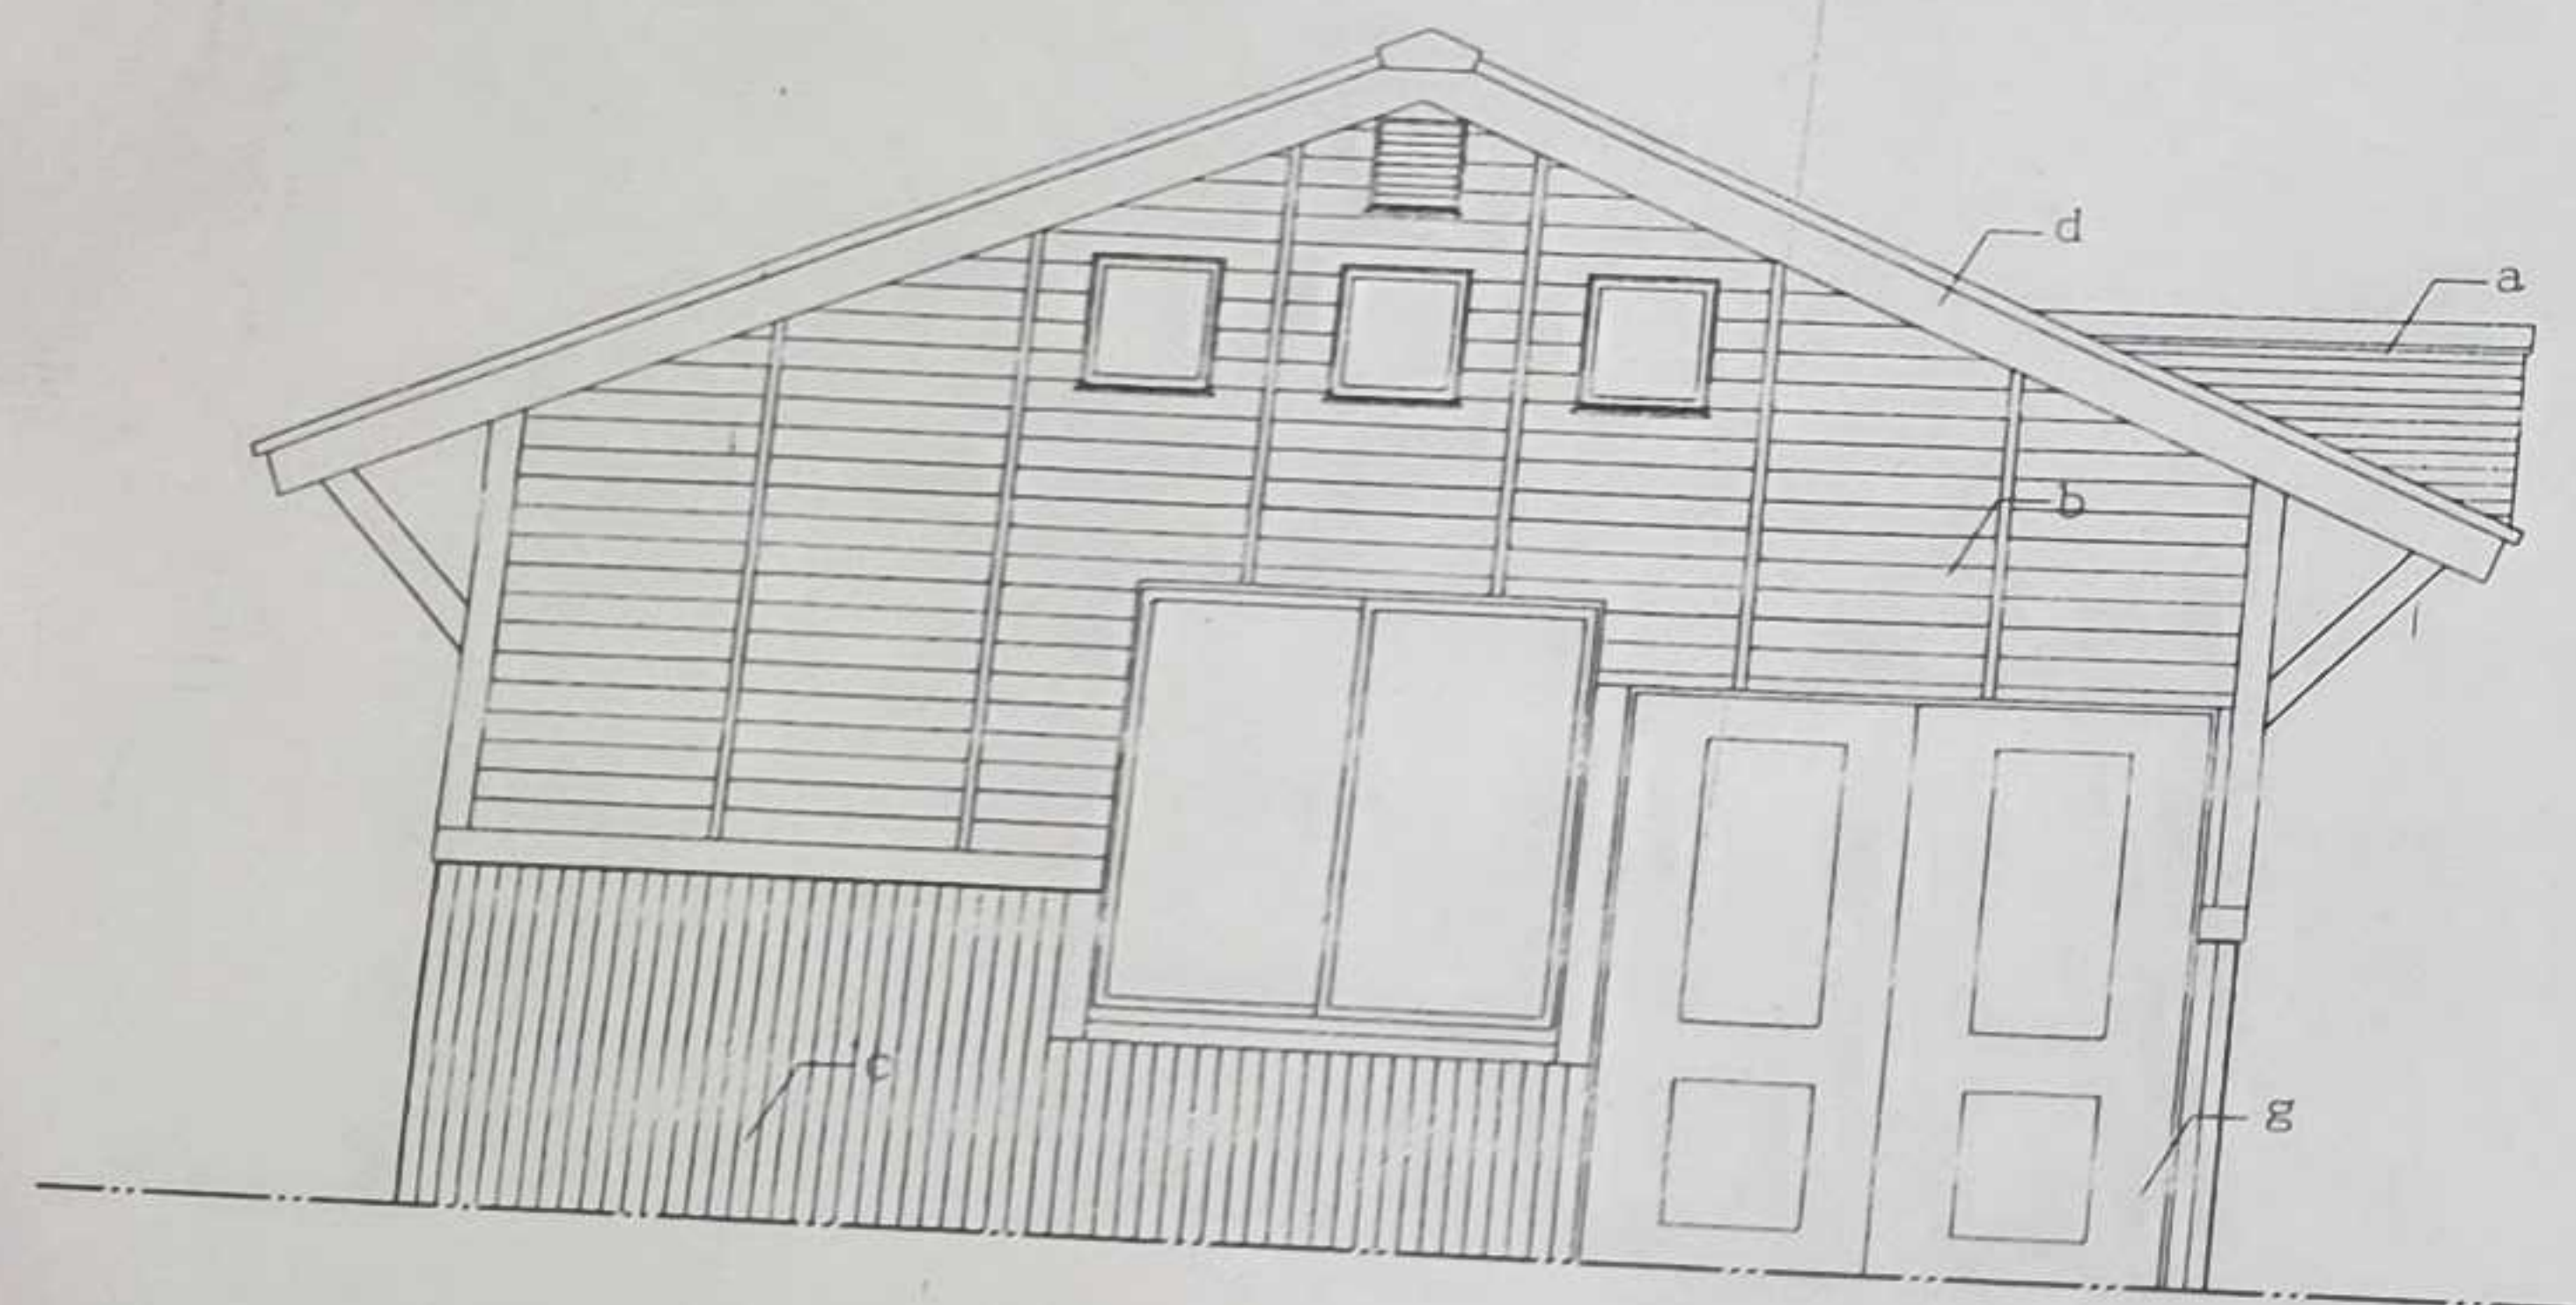

西側立面図 1/50

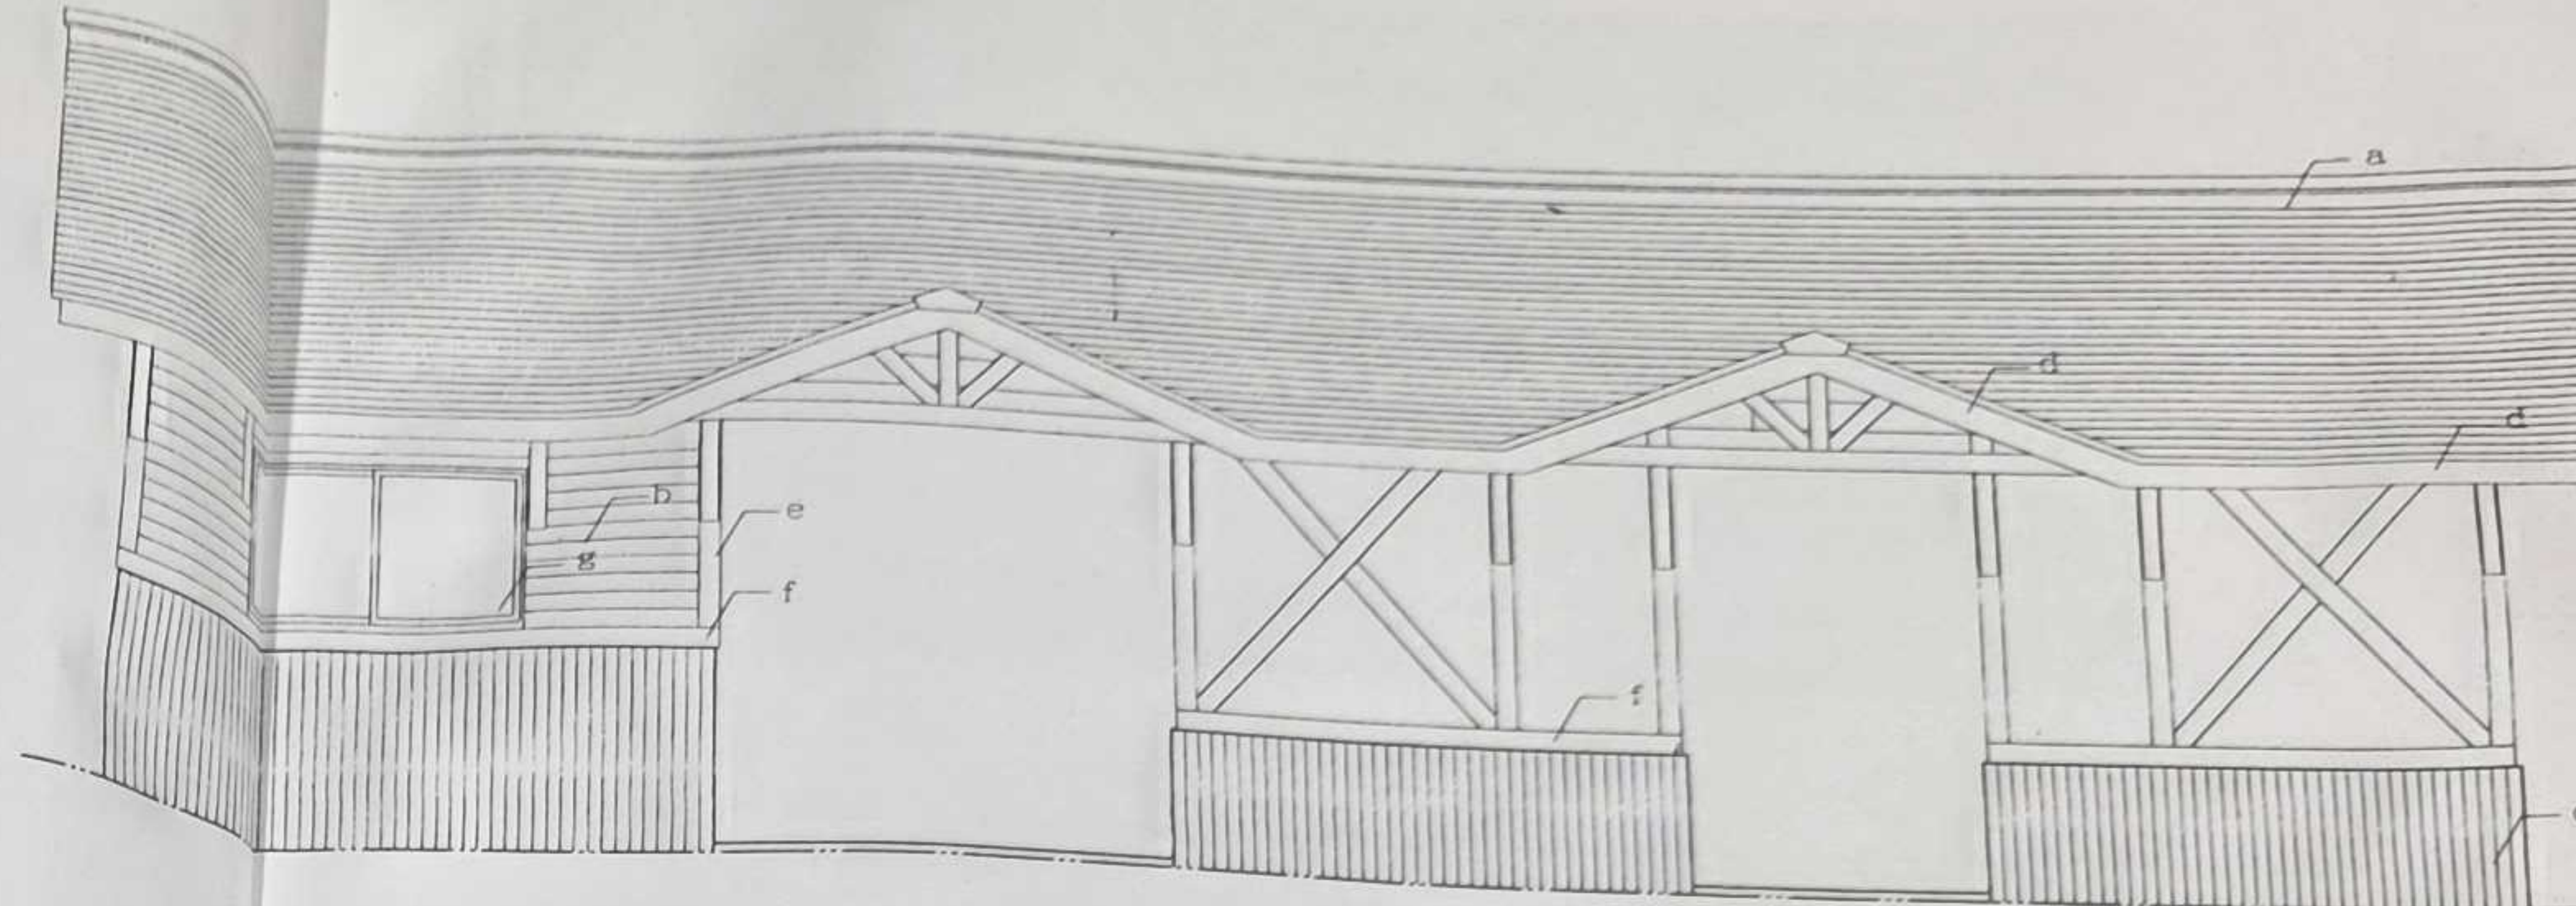

南側立面図 1/50

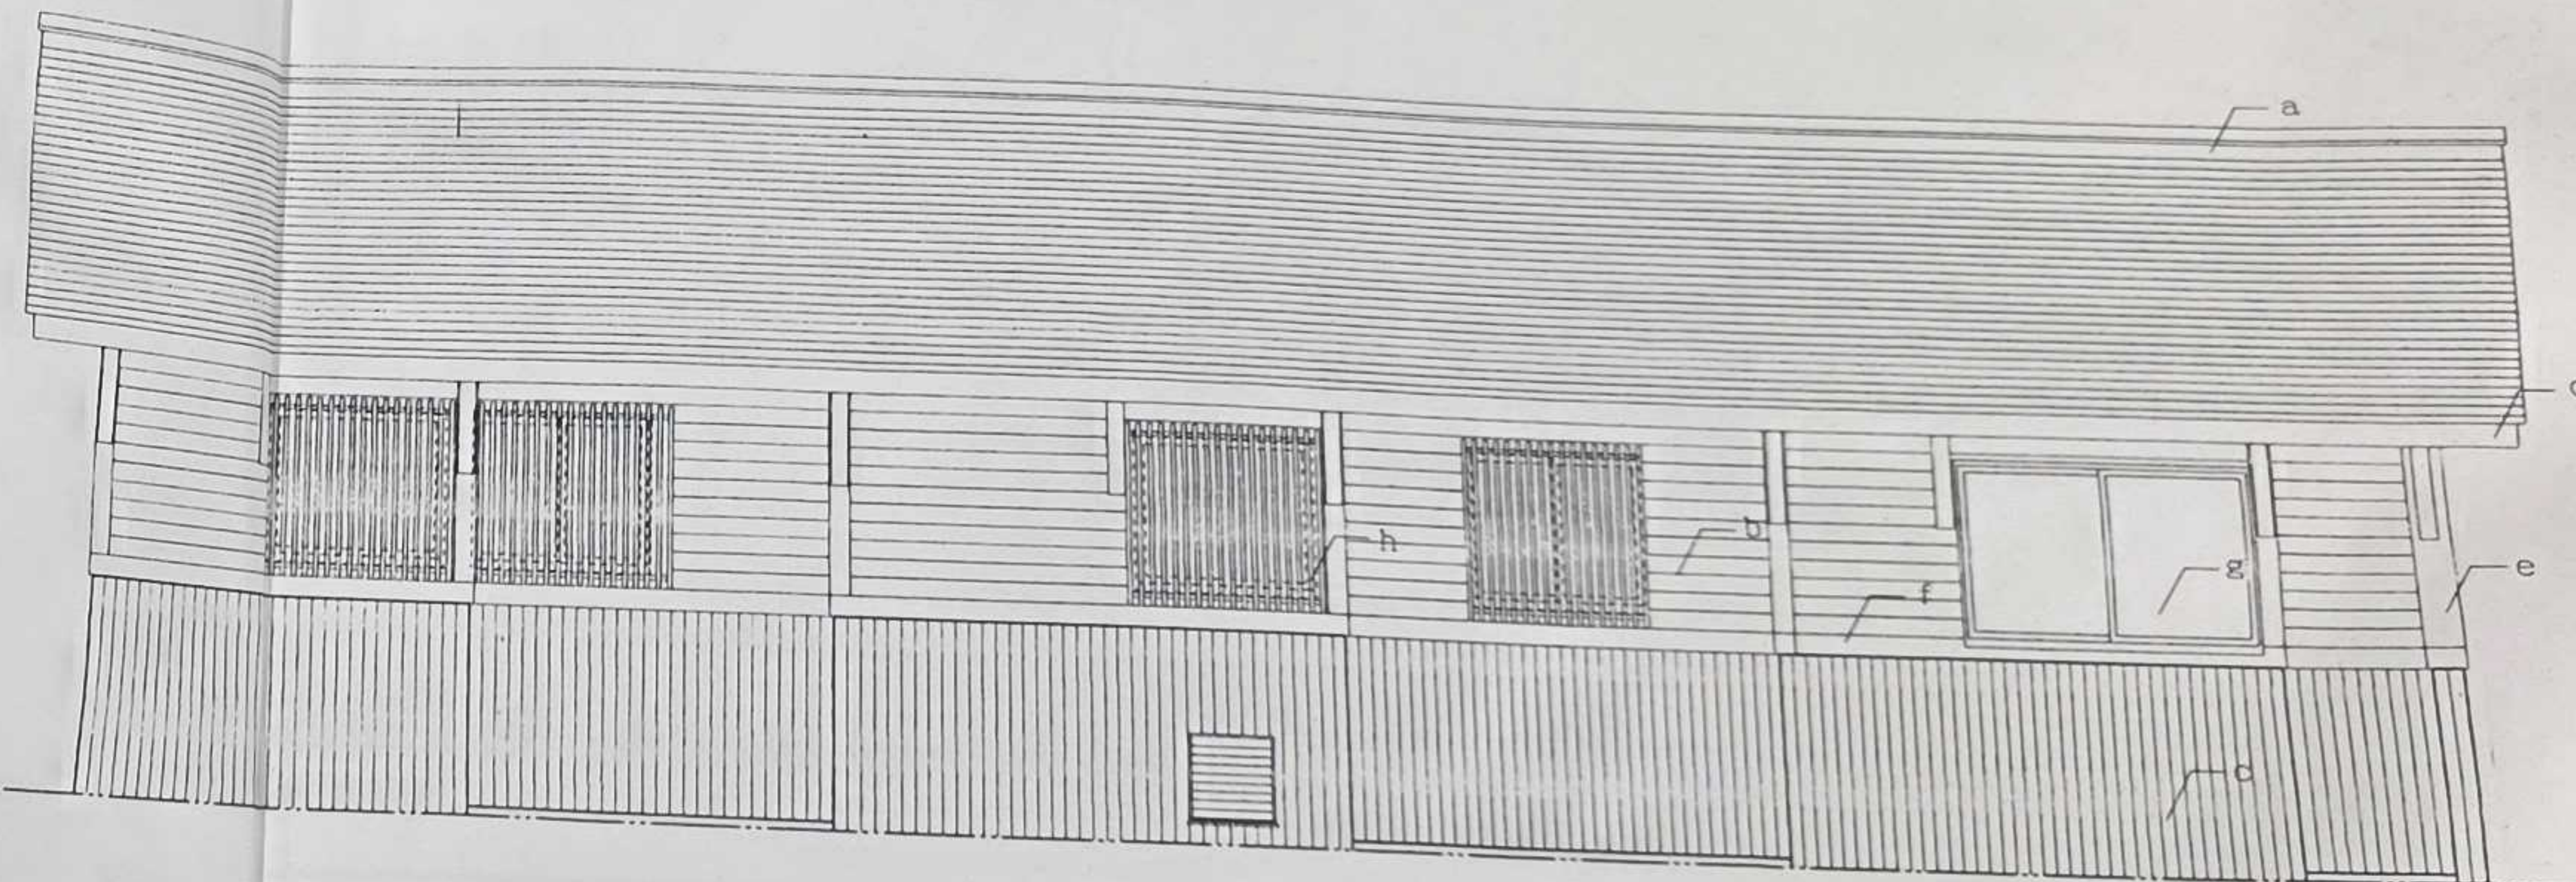

北側立面図 1/50

部位	仕上
a	耐摩カラー-GI鋼板 長尺横置き t=0.4
b	外壁: 断熱ヒバ押出し見張り t=15 木材保護着色塗料塗り 透湿防水シート下地 t=0.16
c	屋根: コンクリート化粧型枠打放シ (モールドスター: 雙リブ同等品)
d	断熱・破風: 断熱ヒバ t=30 木材保護着色塗料塗り
e	付柱: 断熱ヒバ加工 木材保護着色塗料塗り
f	付柱・土台: 断熱ヒバ加工 木材保護着色塗料塗り、木切: 耐摩カラー-GI鋼板 t=0.4加工
g	建具: アルミウムサッシュ カラー
h	格子: 断熱ヒバ加工 断熱防虫塗料塗り 25×40@75

JOB NO.

DATE

2003 年 9 月

PROJECT NAME

平成15年度林業地域総合整備事業
キャンプ場管理棟建築工事

一級建築士事務所

株式会社

土倉建築事務所

石川県知事登録 1248 号
一級建築士 57191 号 土 倉 邦 一



TITLE


SCALE

NO.


立面図

1/50

A-07

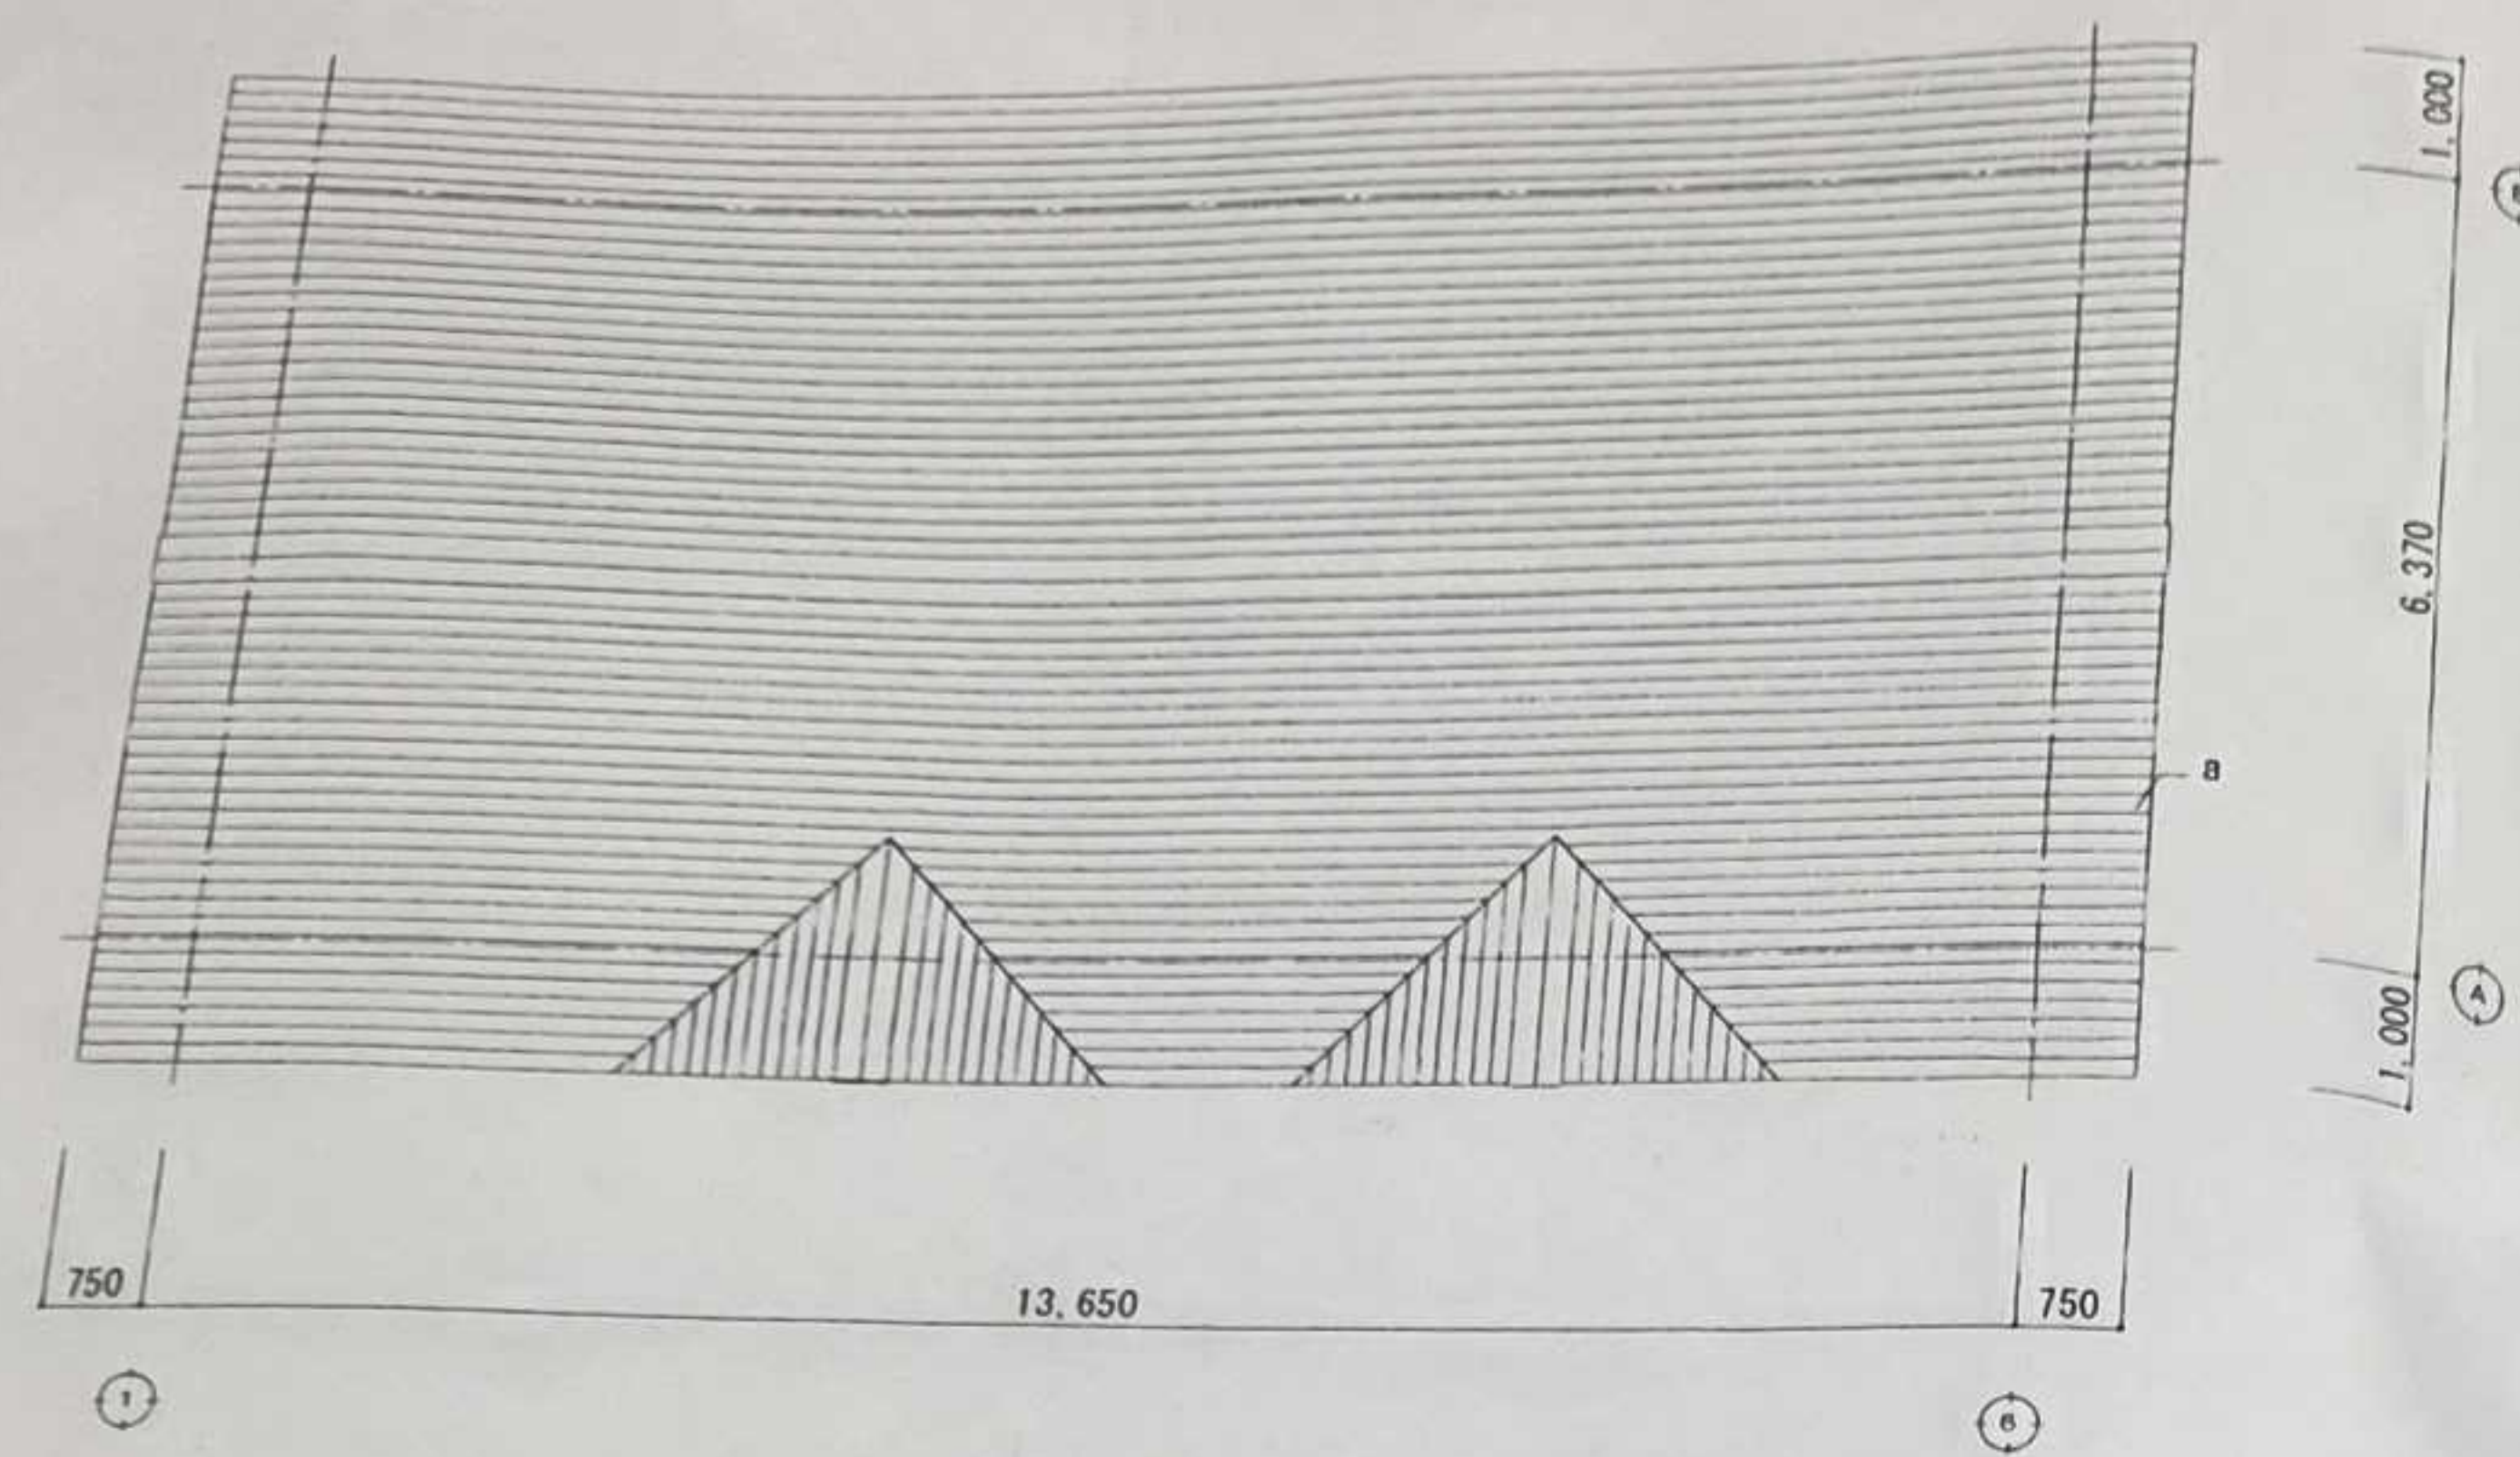


屋根伏図 1/100

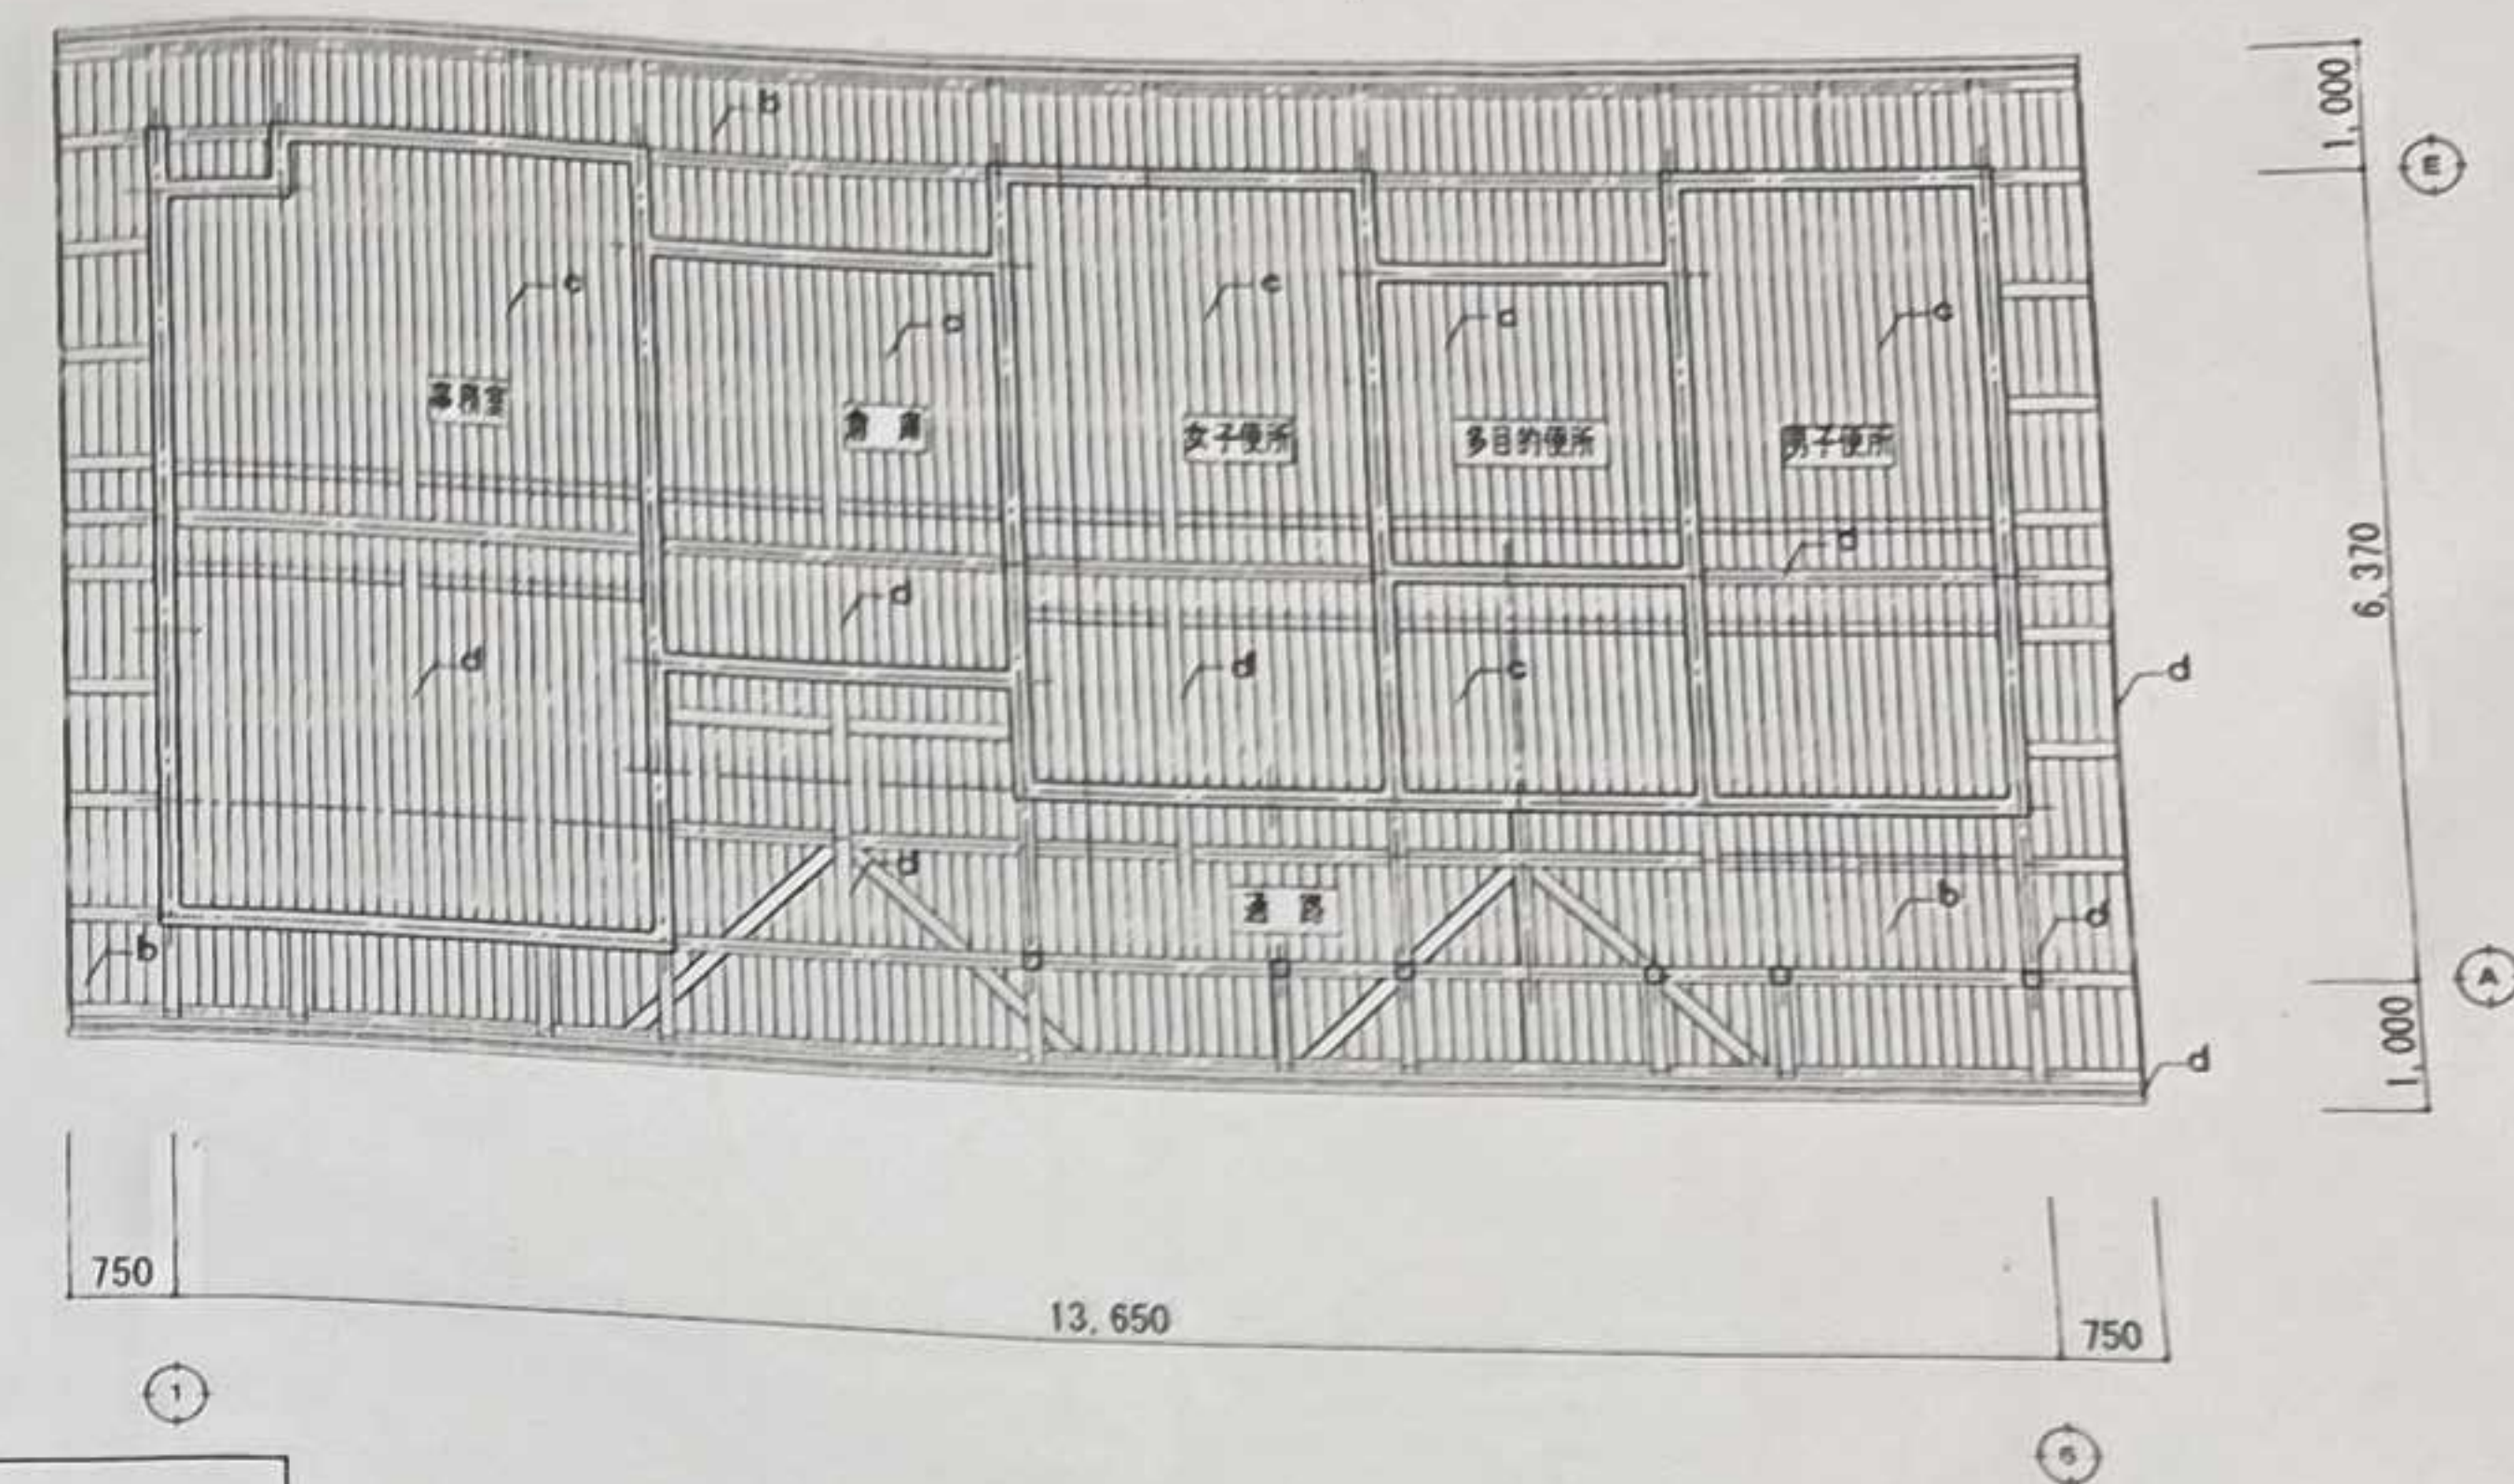


天井伏図 1/100


材	仕上
a	屋根: 銅板カラー-G.L.鋼板 長尺横置き t=0.4
b	軒裏: 杉板断り目渡し張り t=12 木材保護着色塗料塗り
c	軒先: 軒天換気口取付: キョーワシステム KS-0853P
d	天井: 杉板断り目渡し張り t=12 木材保護着色塗料塗り
e	木部(梁・桁・鼻隠・破風): 木材保護着色塗料塗り

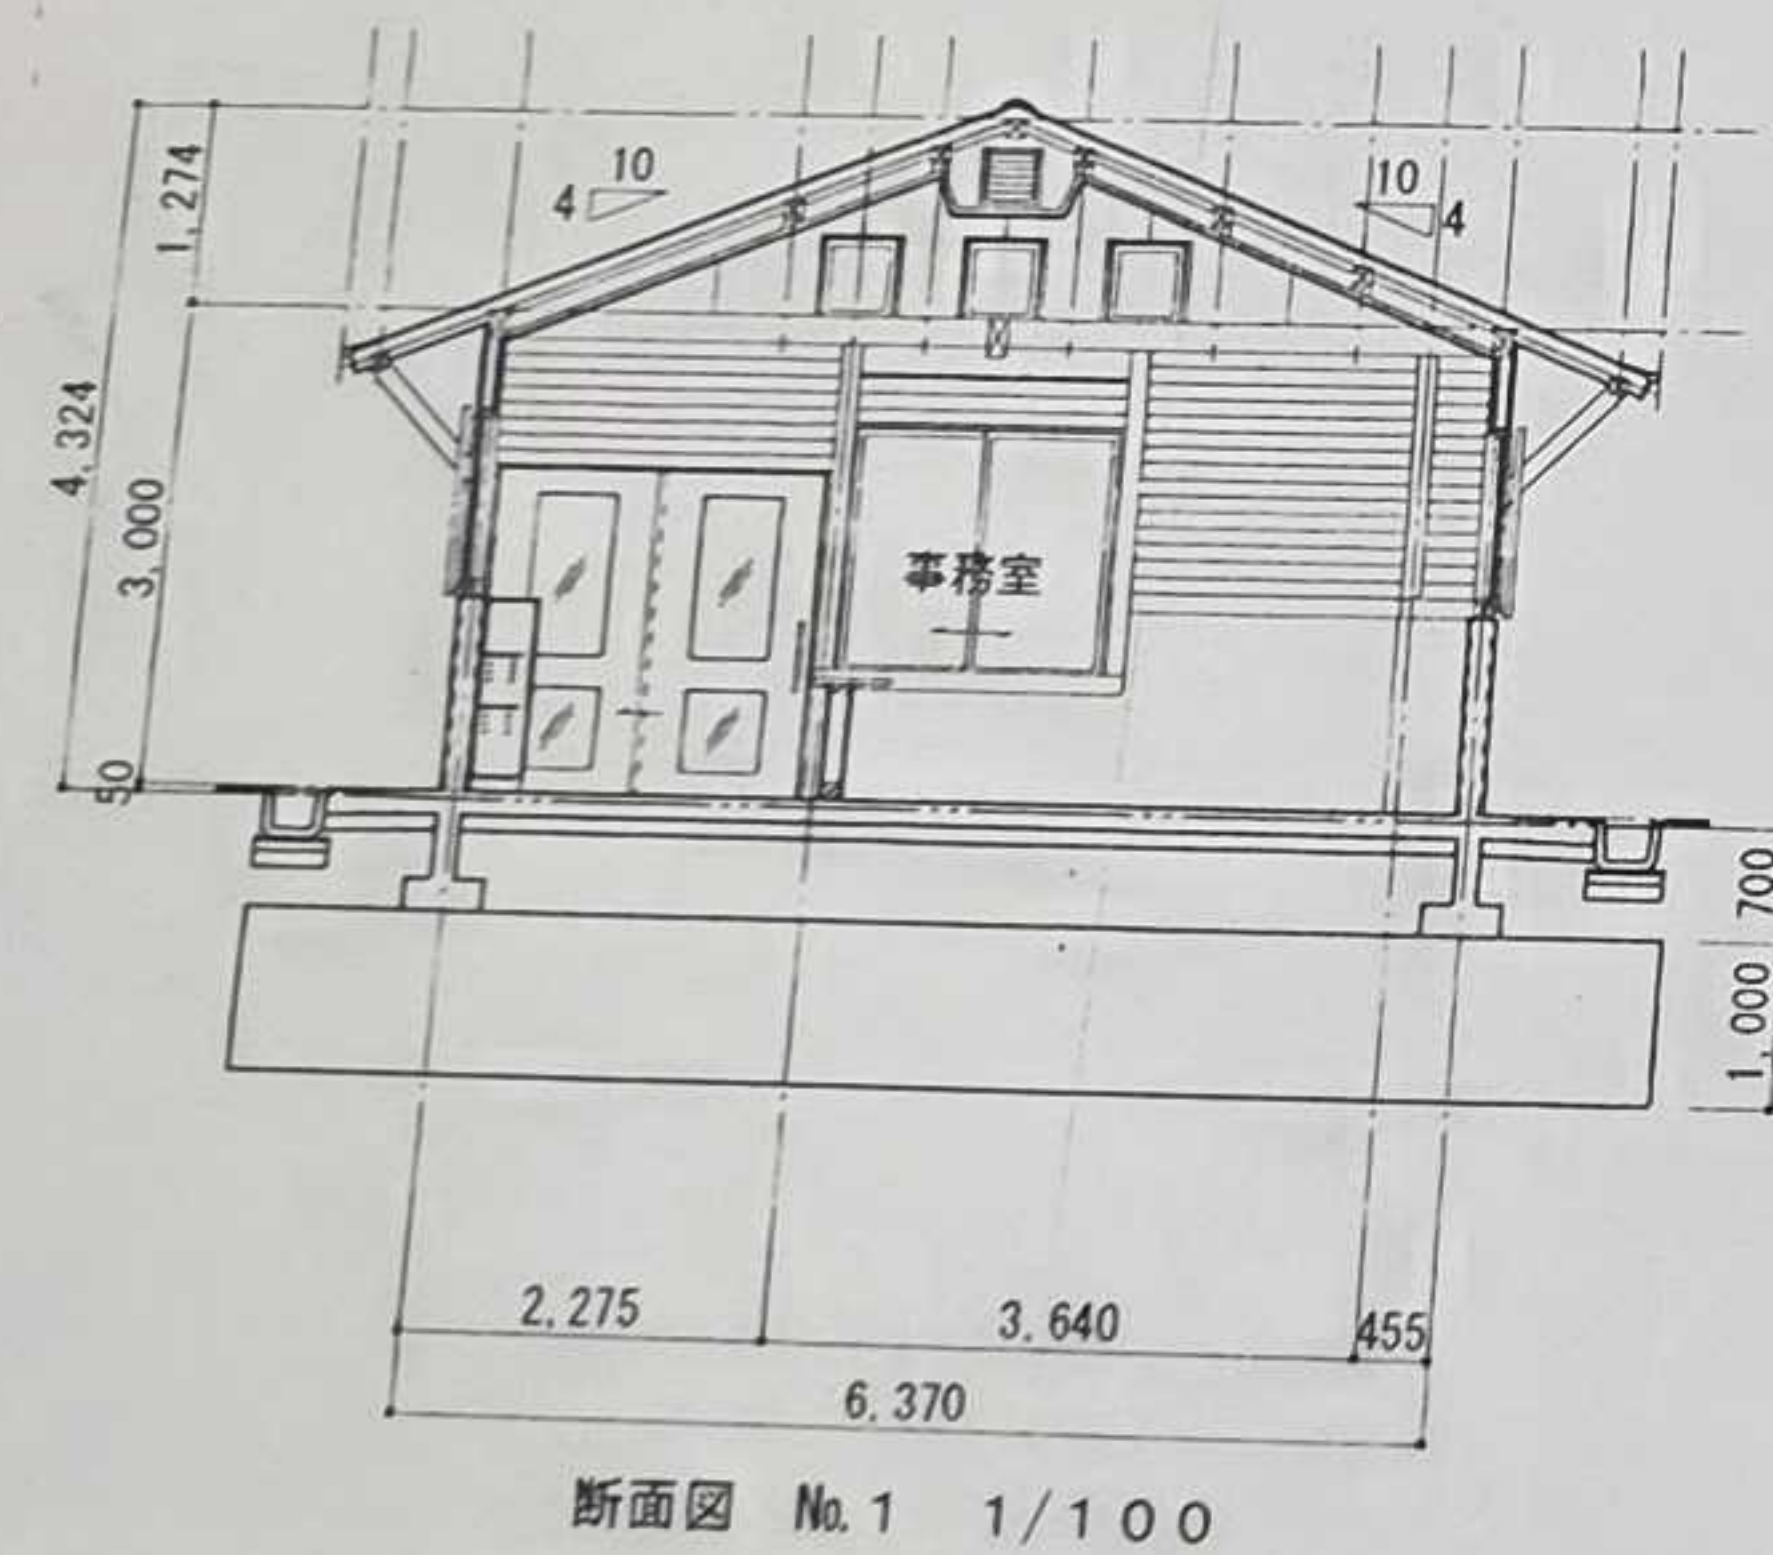


断面図 No. 1 1/100

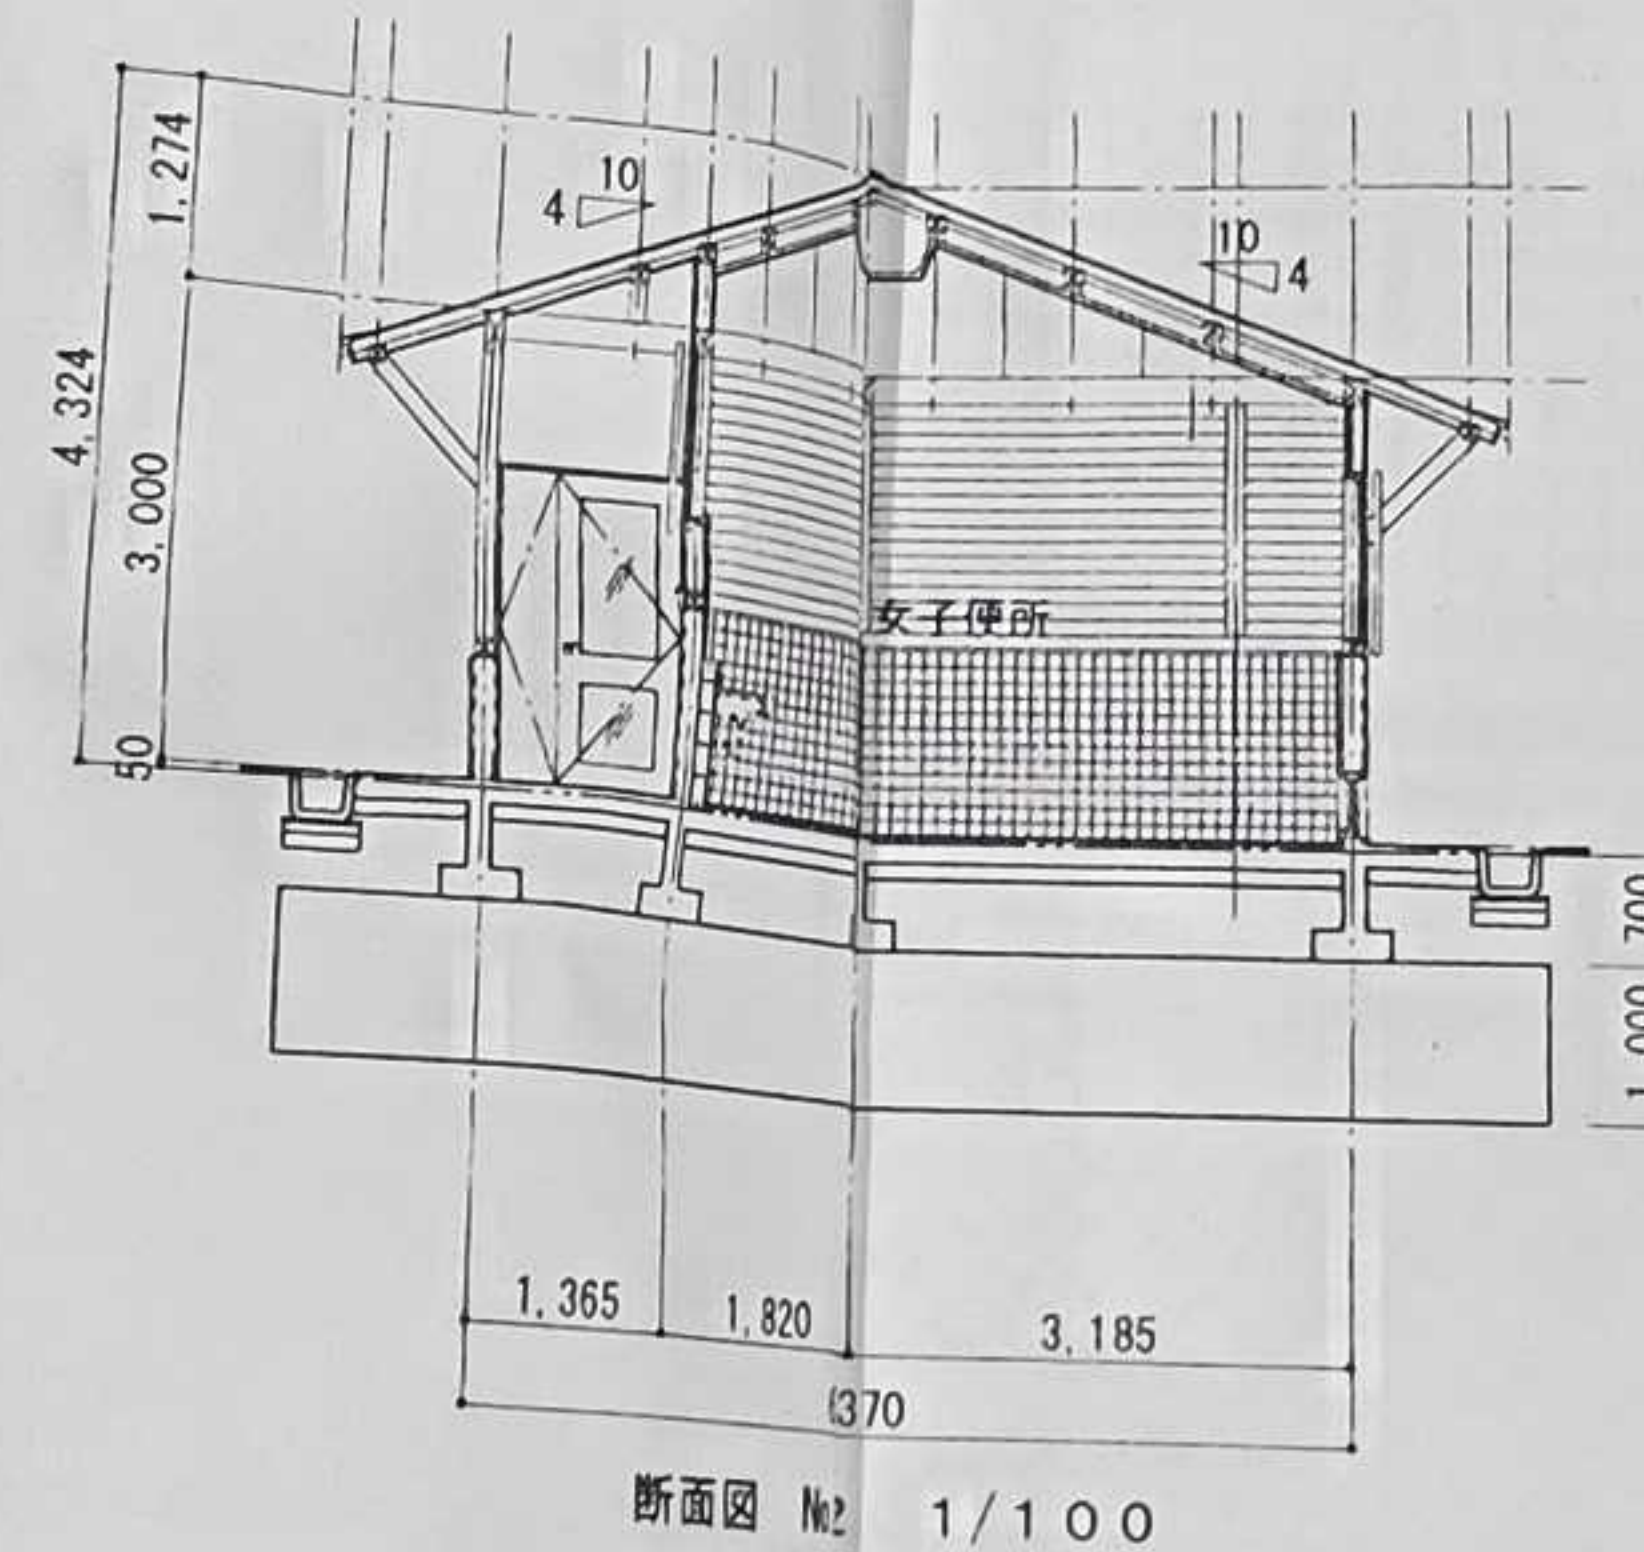

断面図 No. 2 1/100

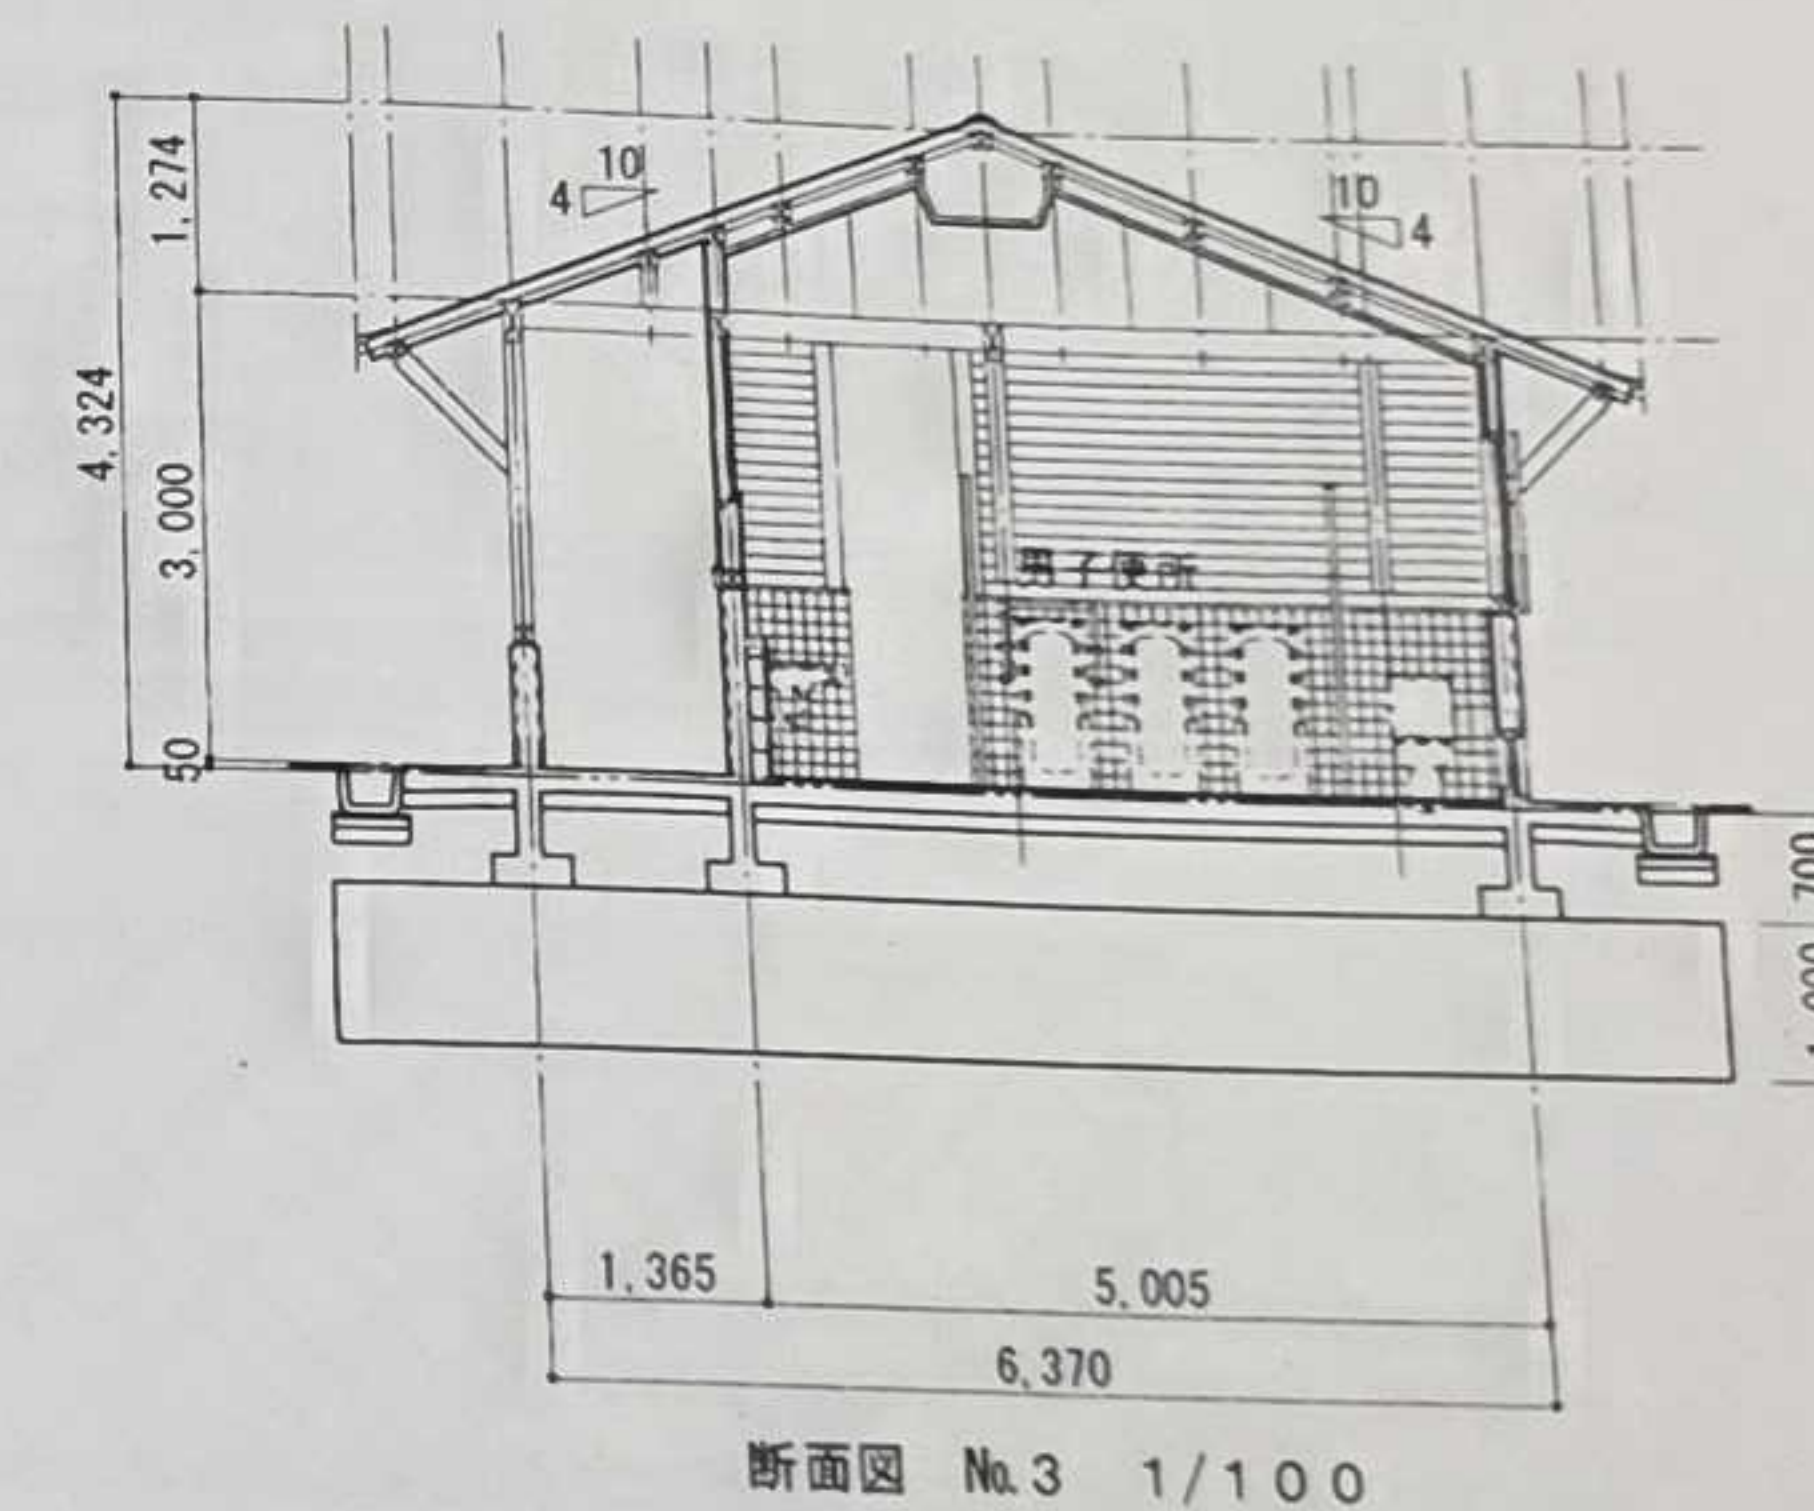

断面図 No. 3 1/100

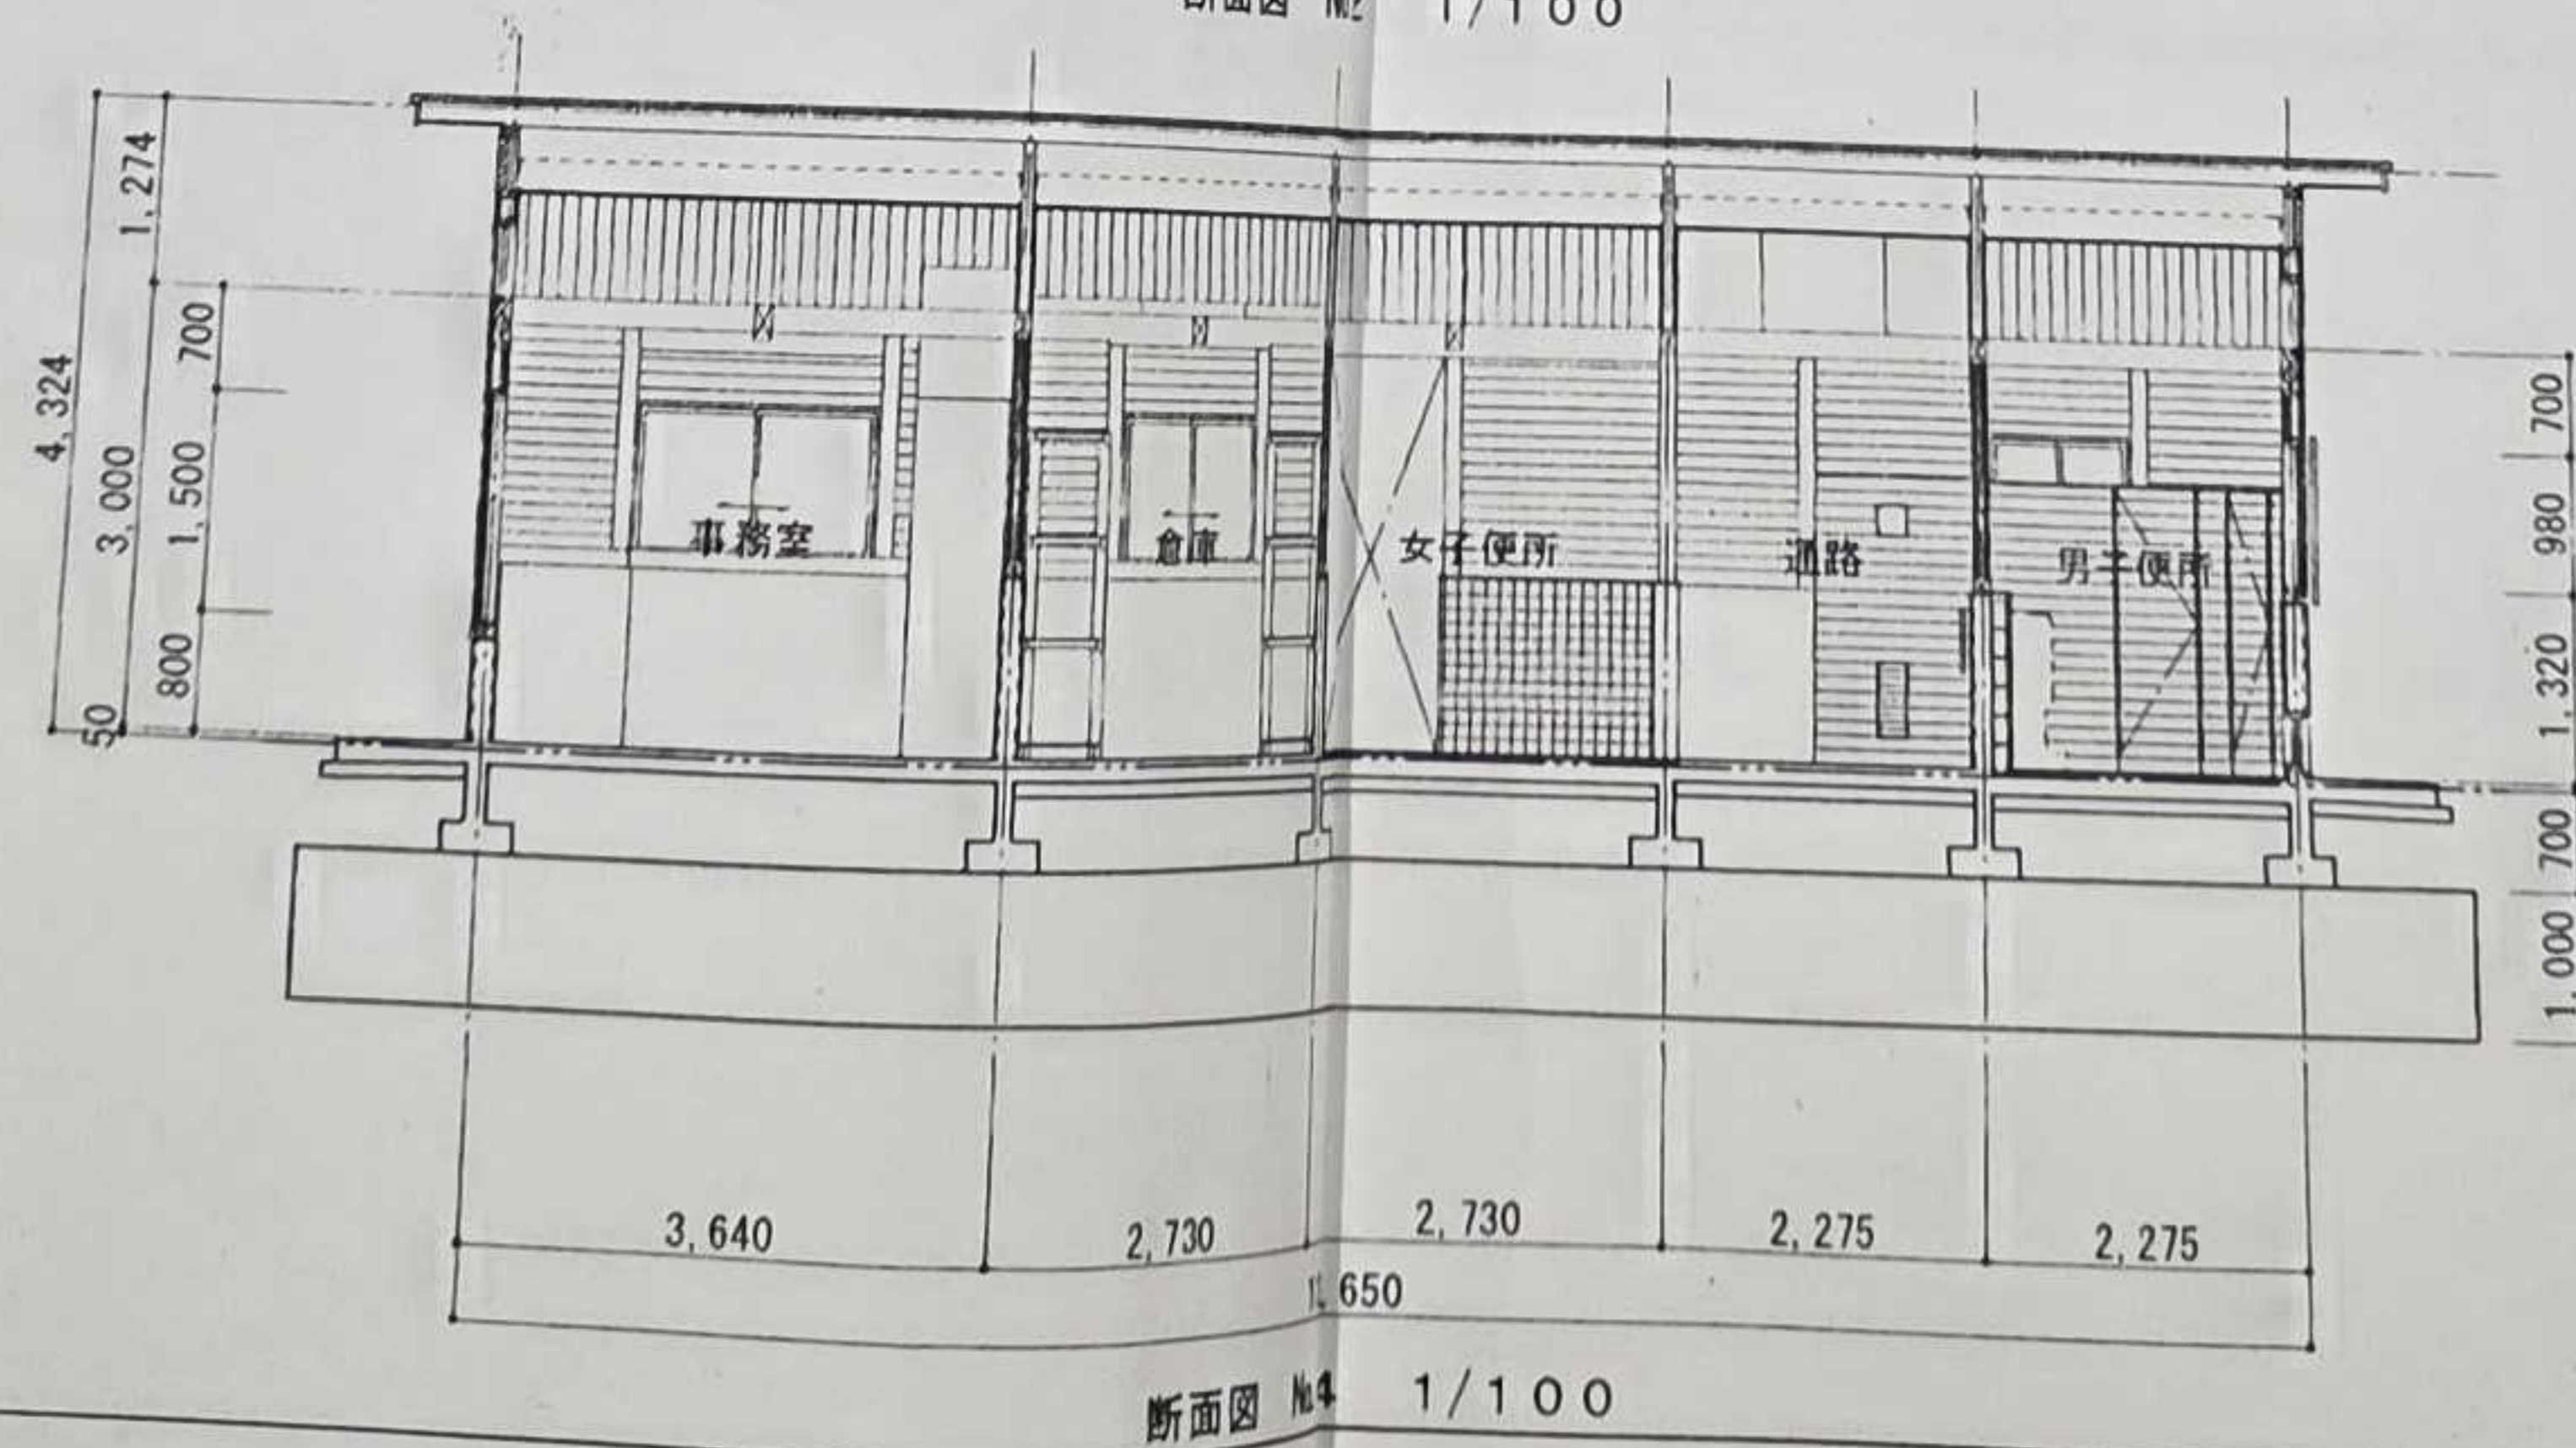

断面図 No. 4 1/100

JOB NO.

DATE

2003 年 9 月

PROJECT NAME

平成15年度林業地域総合整備事業
キャンプ場管理棟建築工事

一級建築士事務所


株式会社

土倉建築事務所

石川県知事登録
一級建築士

1248 号

57191 号 土倉 邦一

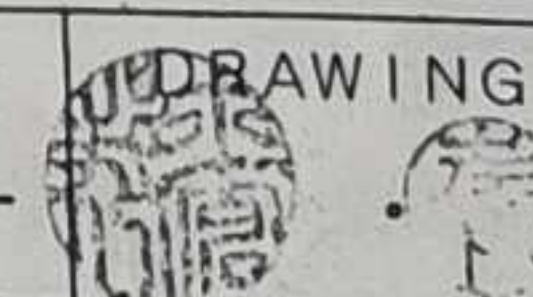

TITLE


屋根伏図、天井伏図、断面図





SCALE

1/100

NO.

A-08

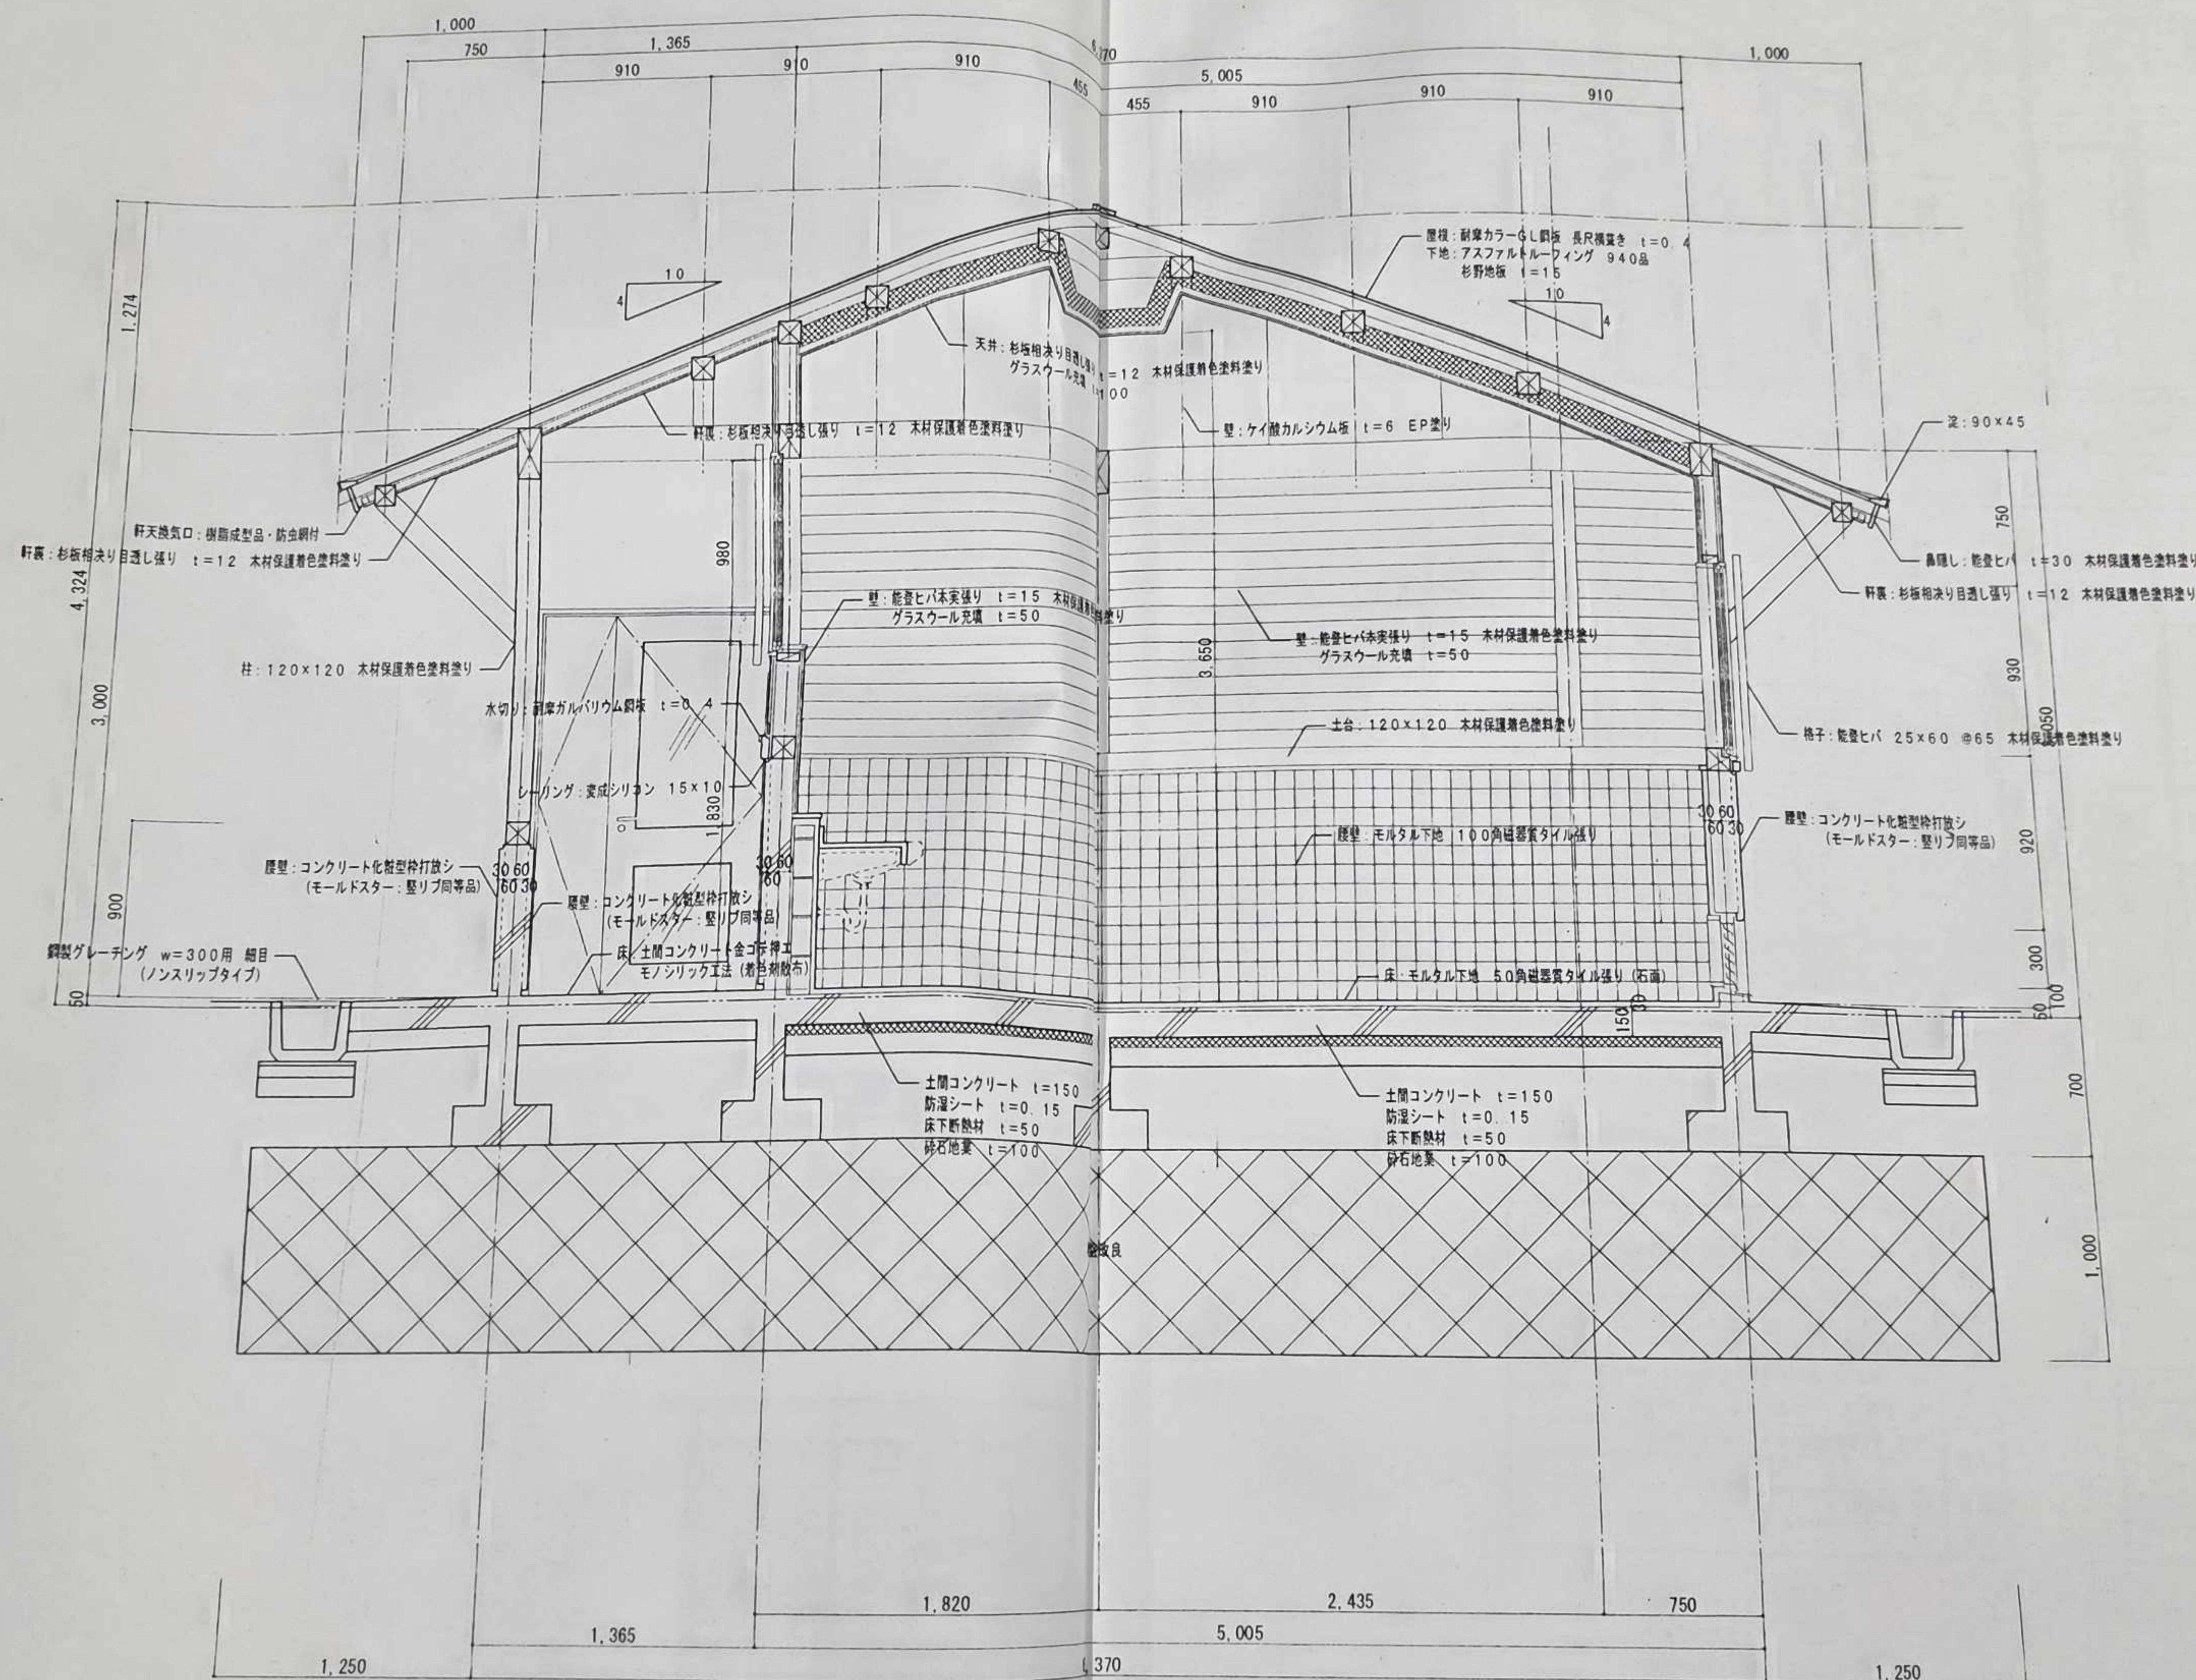

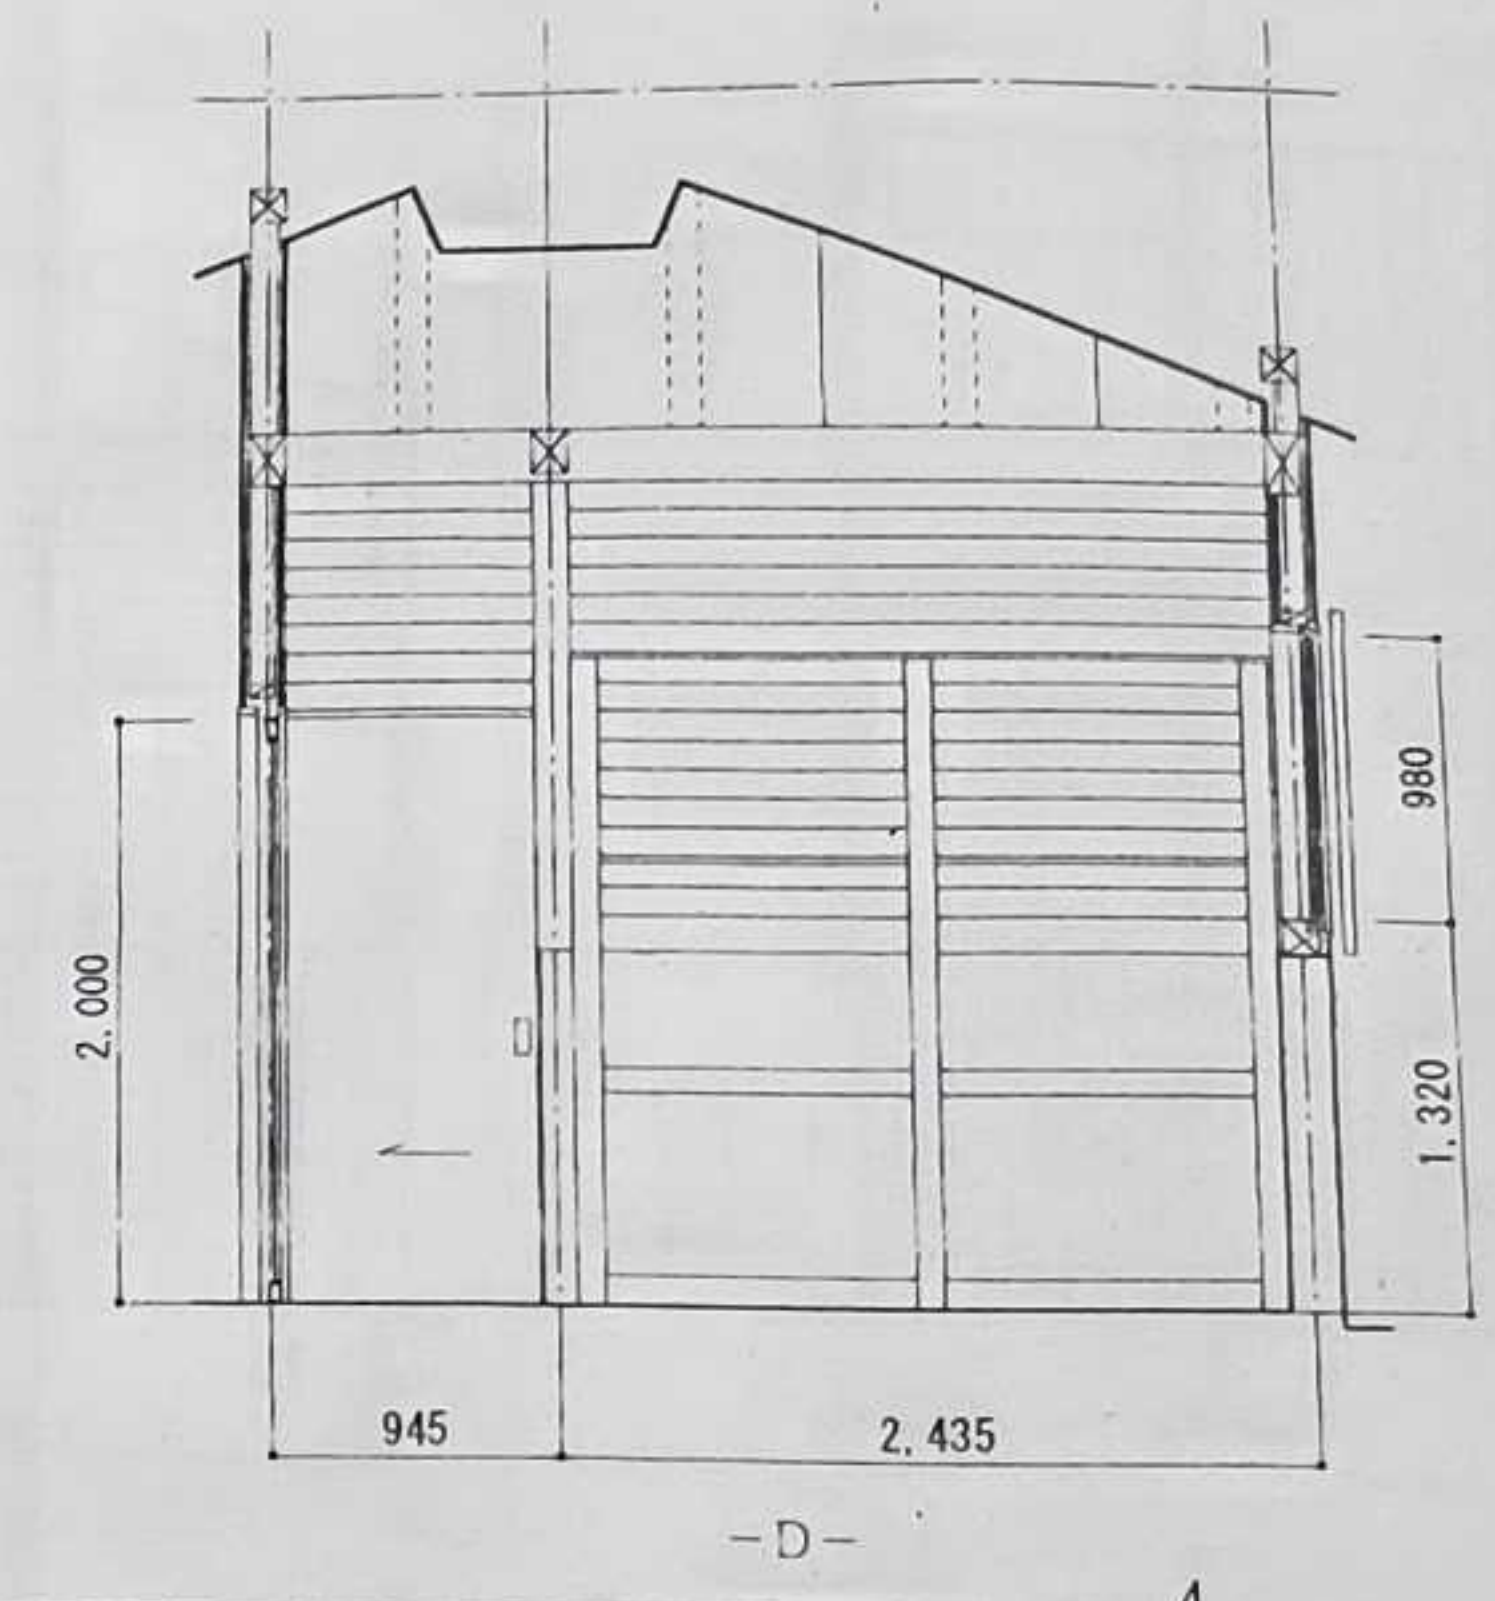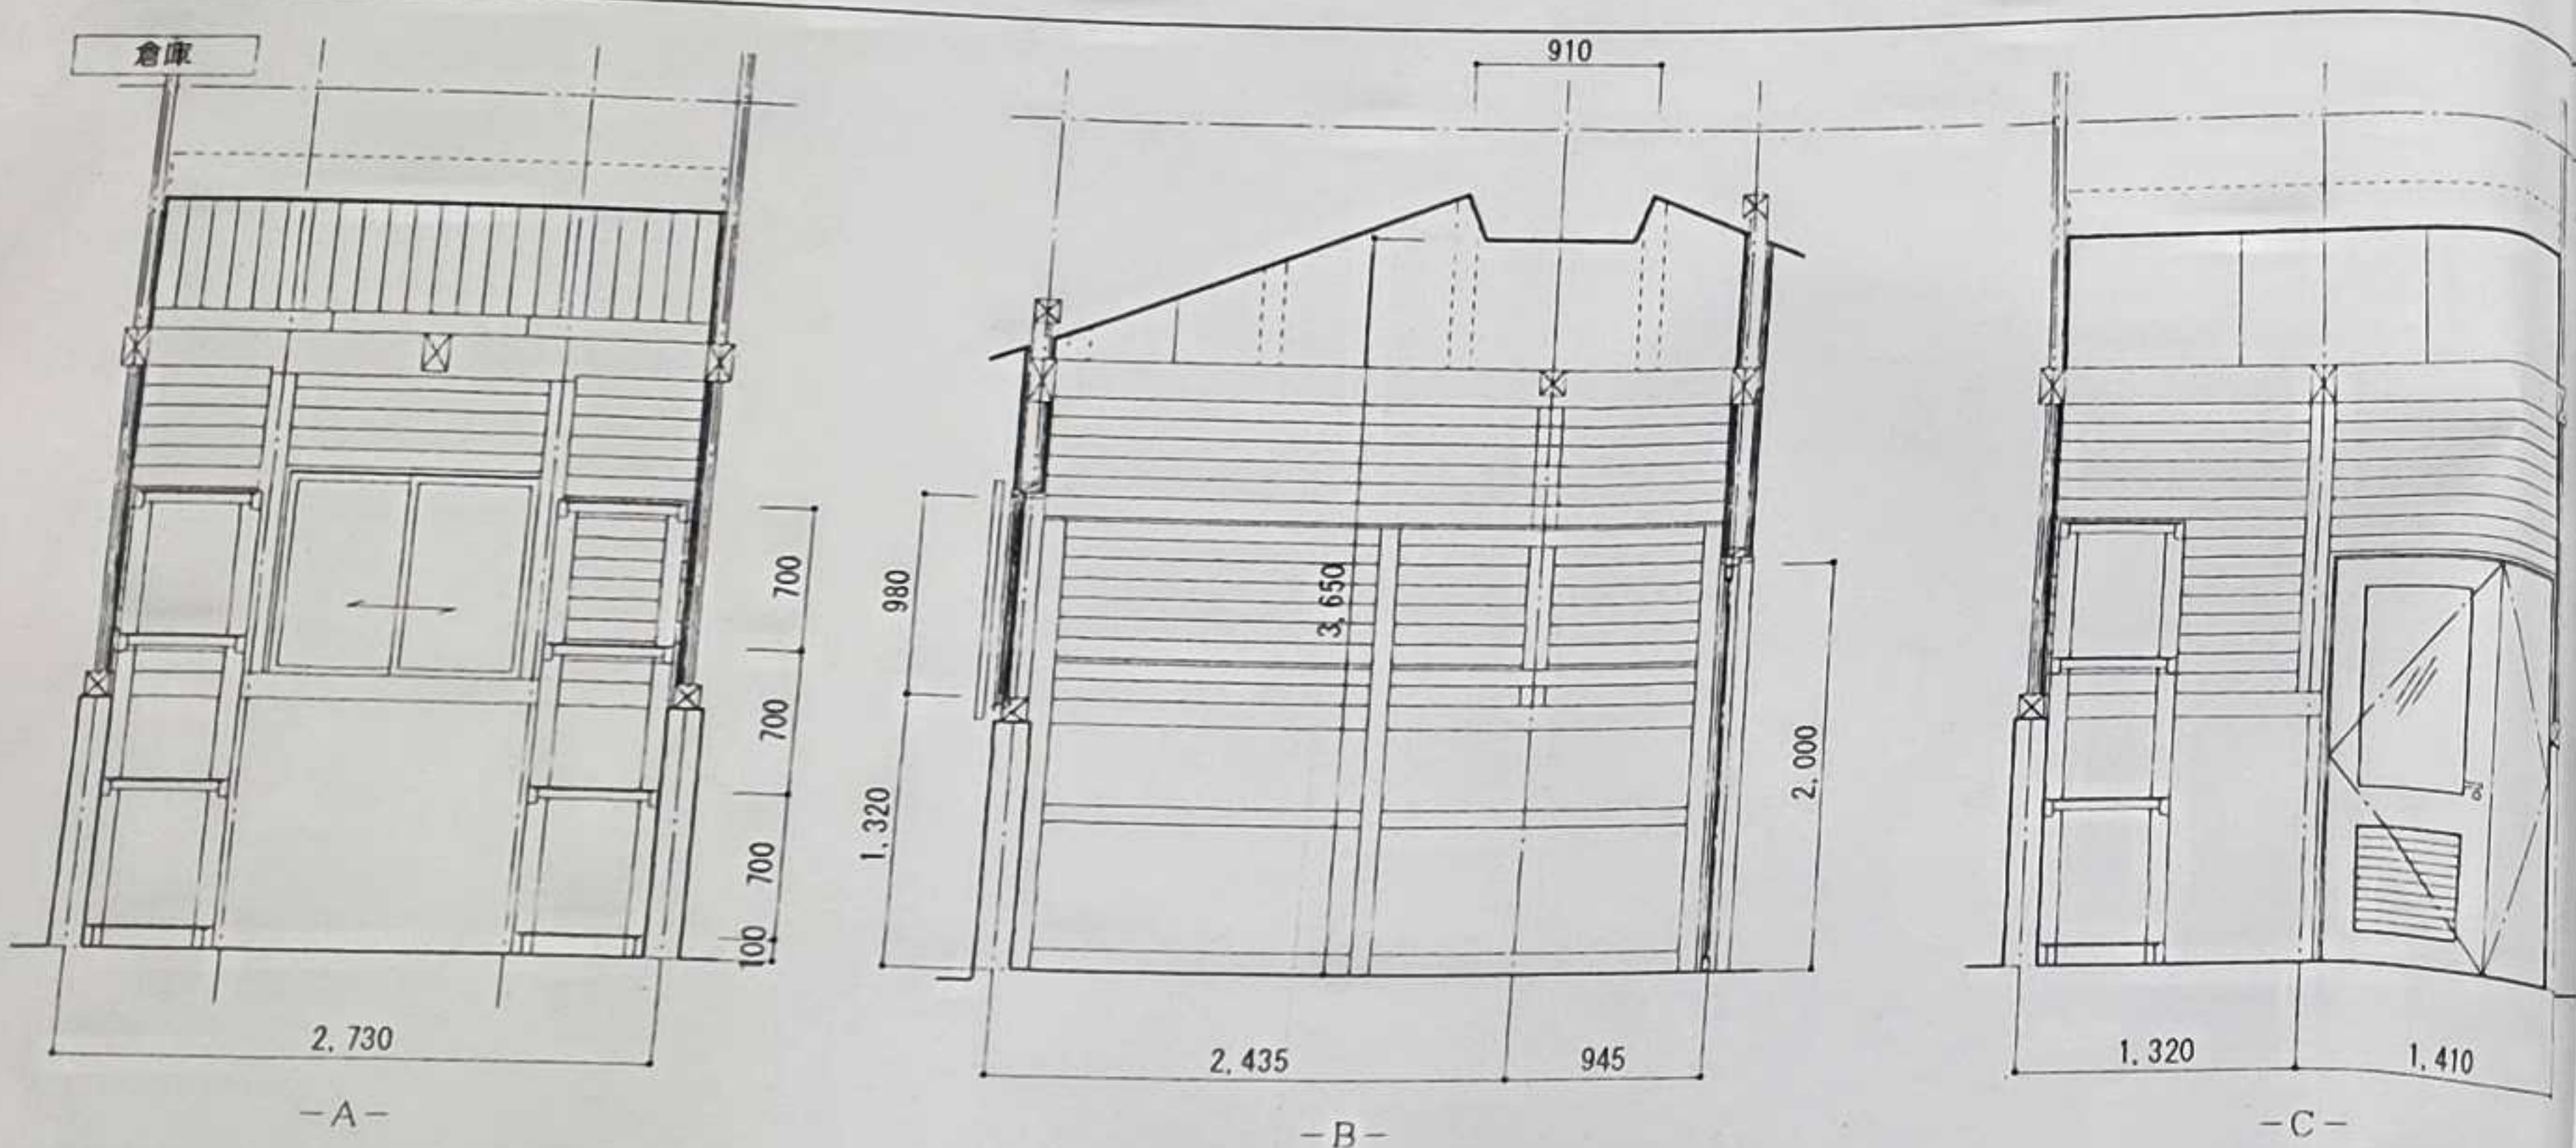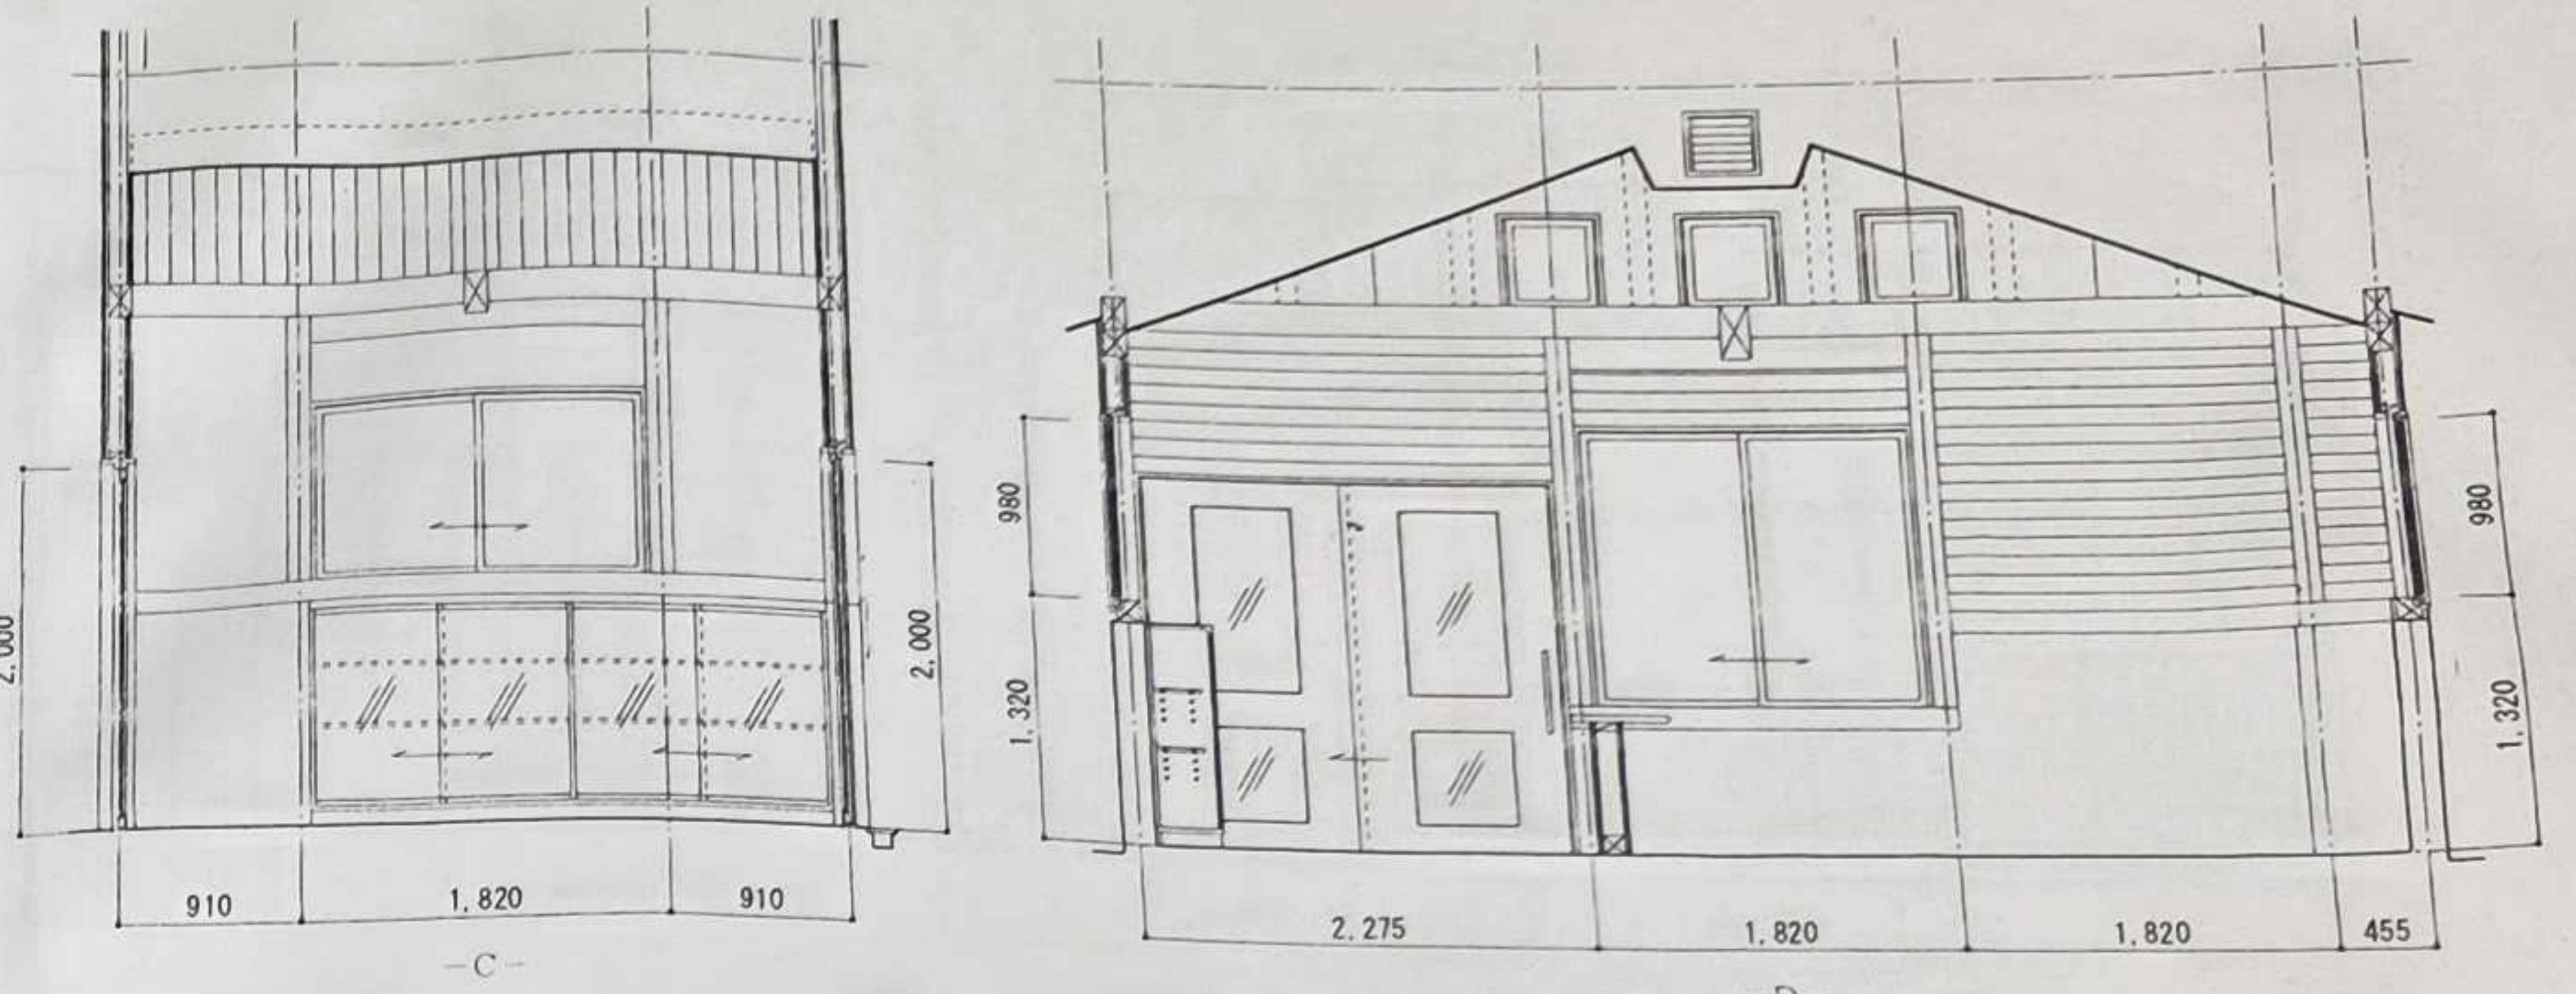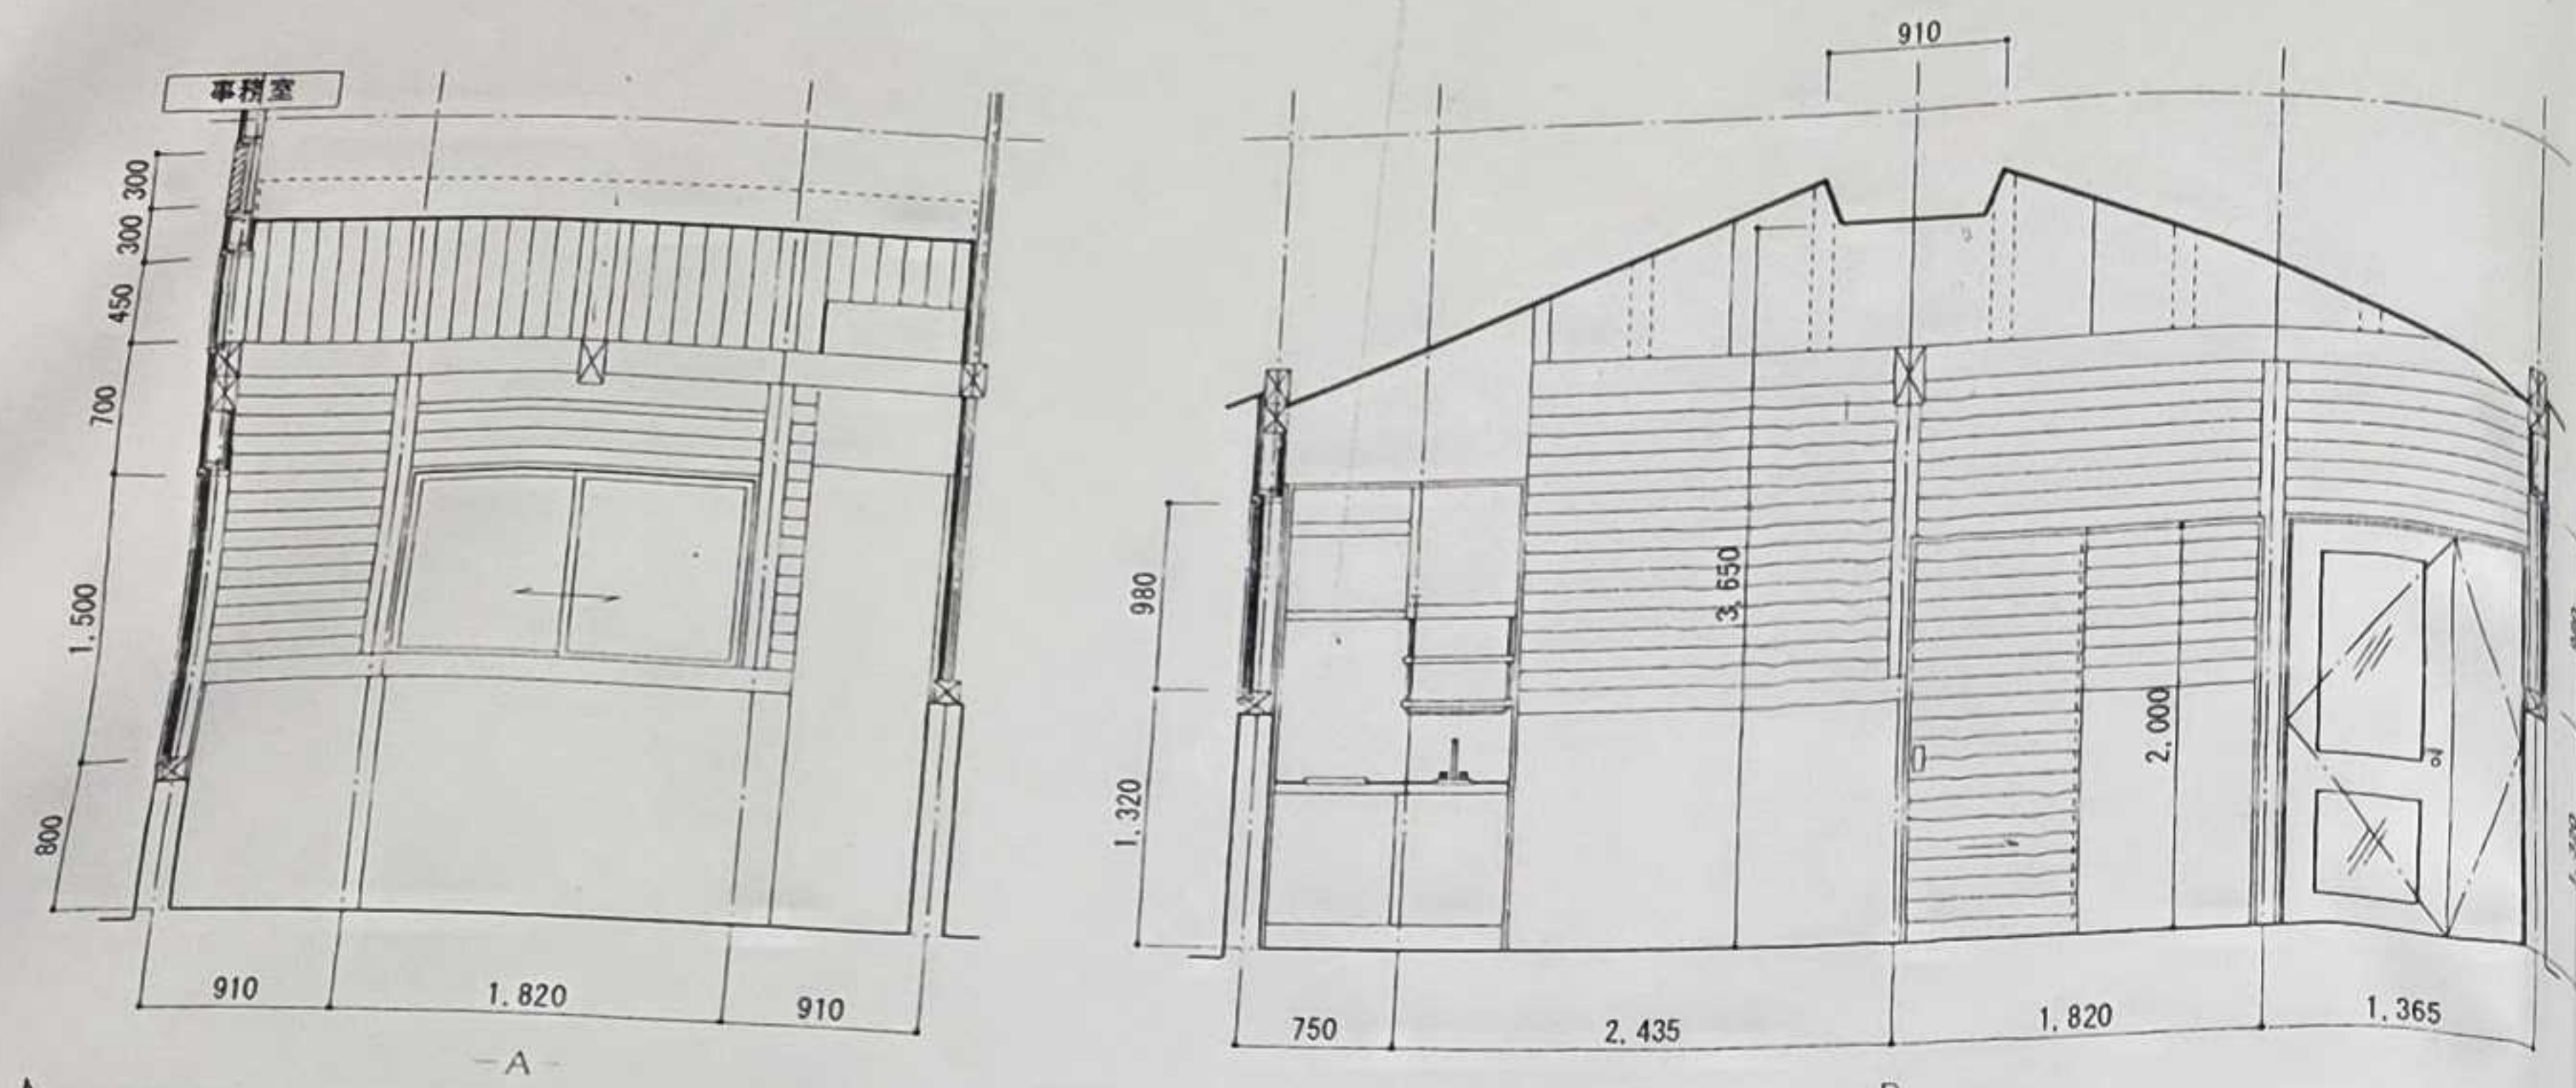

事務所	
床	コンクリート金ゴ子押エ モノリシック工法 (滑色剥離布)
巾木	
壁	打放シ塗装型枠
壁	断下: 木脚柱下地 能登ヒバ(木炭張り) t=12 WP塗り 断上: 木脚柱下地 ケイ酸カルシウム板 t=6 EP塗り
天井	木下地 杉板張り目隠し張り t=12 WP塗り
屋根	木製 WP塗り
備考	


倉庫	
床	コンクリート金ゴ子押エ モノリシック工法 (滑色剥離布)
巾木	
壁	打放シ塗装型枠
壁	断下: 木脚柱下地 能登ヒバ(木炭張り) t=12 WP塗り 断上: 木脚柱下地 ケイ酸カルシウム板 t=6 EP塗り
天井	木下地 杉板張り目隠し張り t=12 WP塗り
屋根	木製 WP塗り
備考	

JOB NO.

DATE
2003 年 9 月


PROJECT NAME
平成15年度林業地域総合整備事業
キャンプ場管理棟建築工事

一級建築士事務所

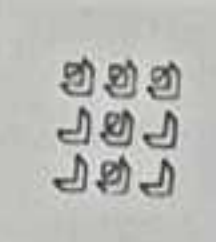

株式会社 土倉建築事務所

石川県知事登録 1248 号
一級建築士 57191 号 土倉 邦一

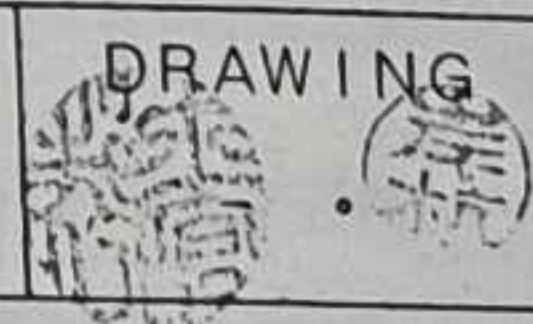

DRAWING

TITLE

SCALE

NO.

展開図 No.1

1/50

A-10